Z:\13065\admin\Haul Route Maps\Albatros\Albatros Map Small.dgn Sheet 12/17/2018 12:25:54 PM cslade

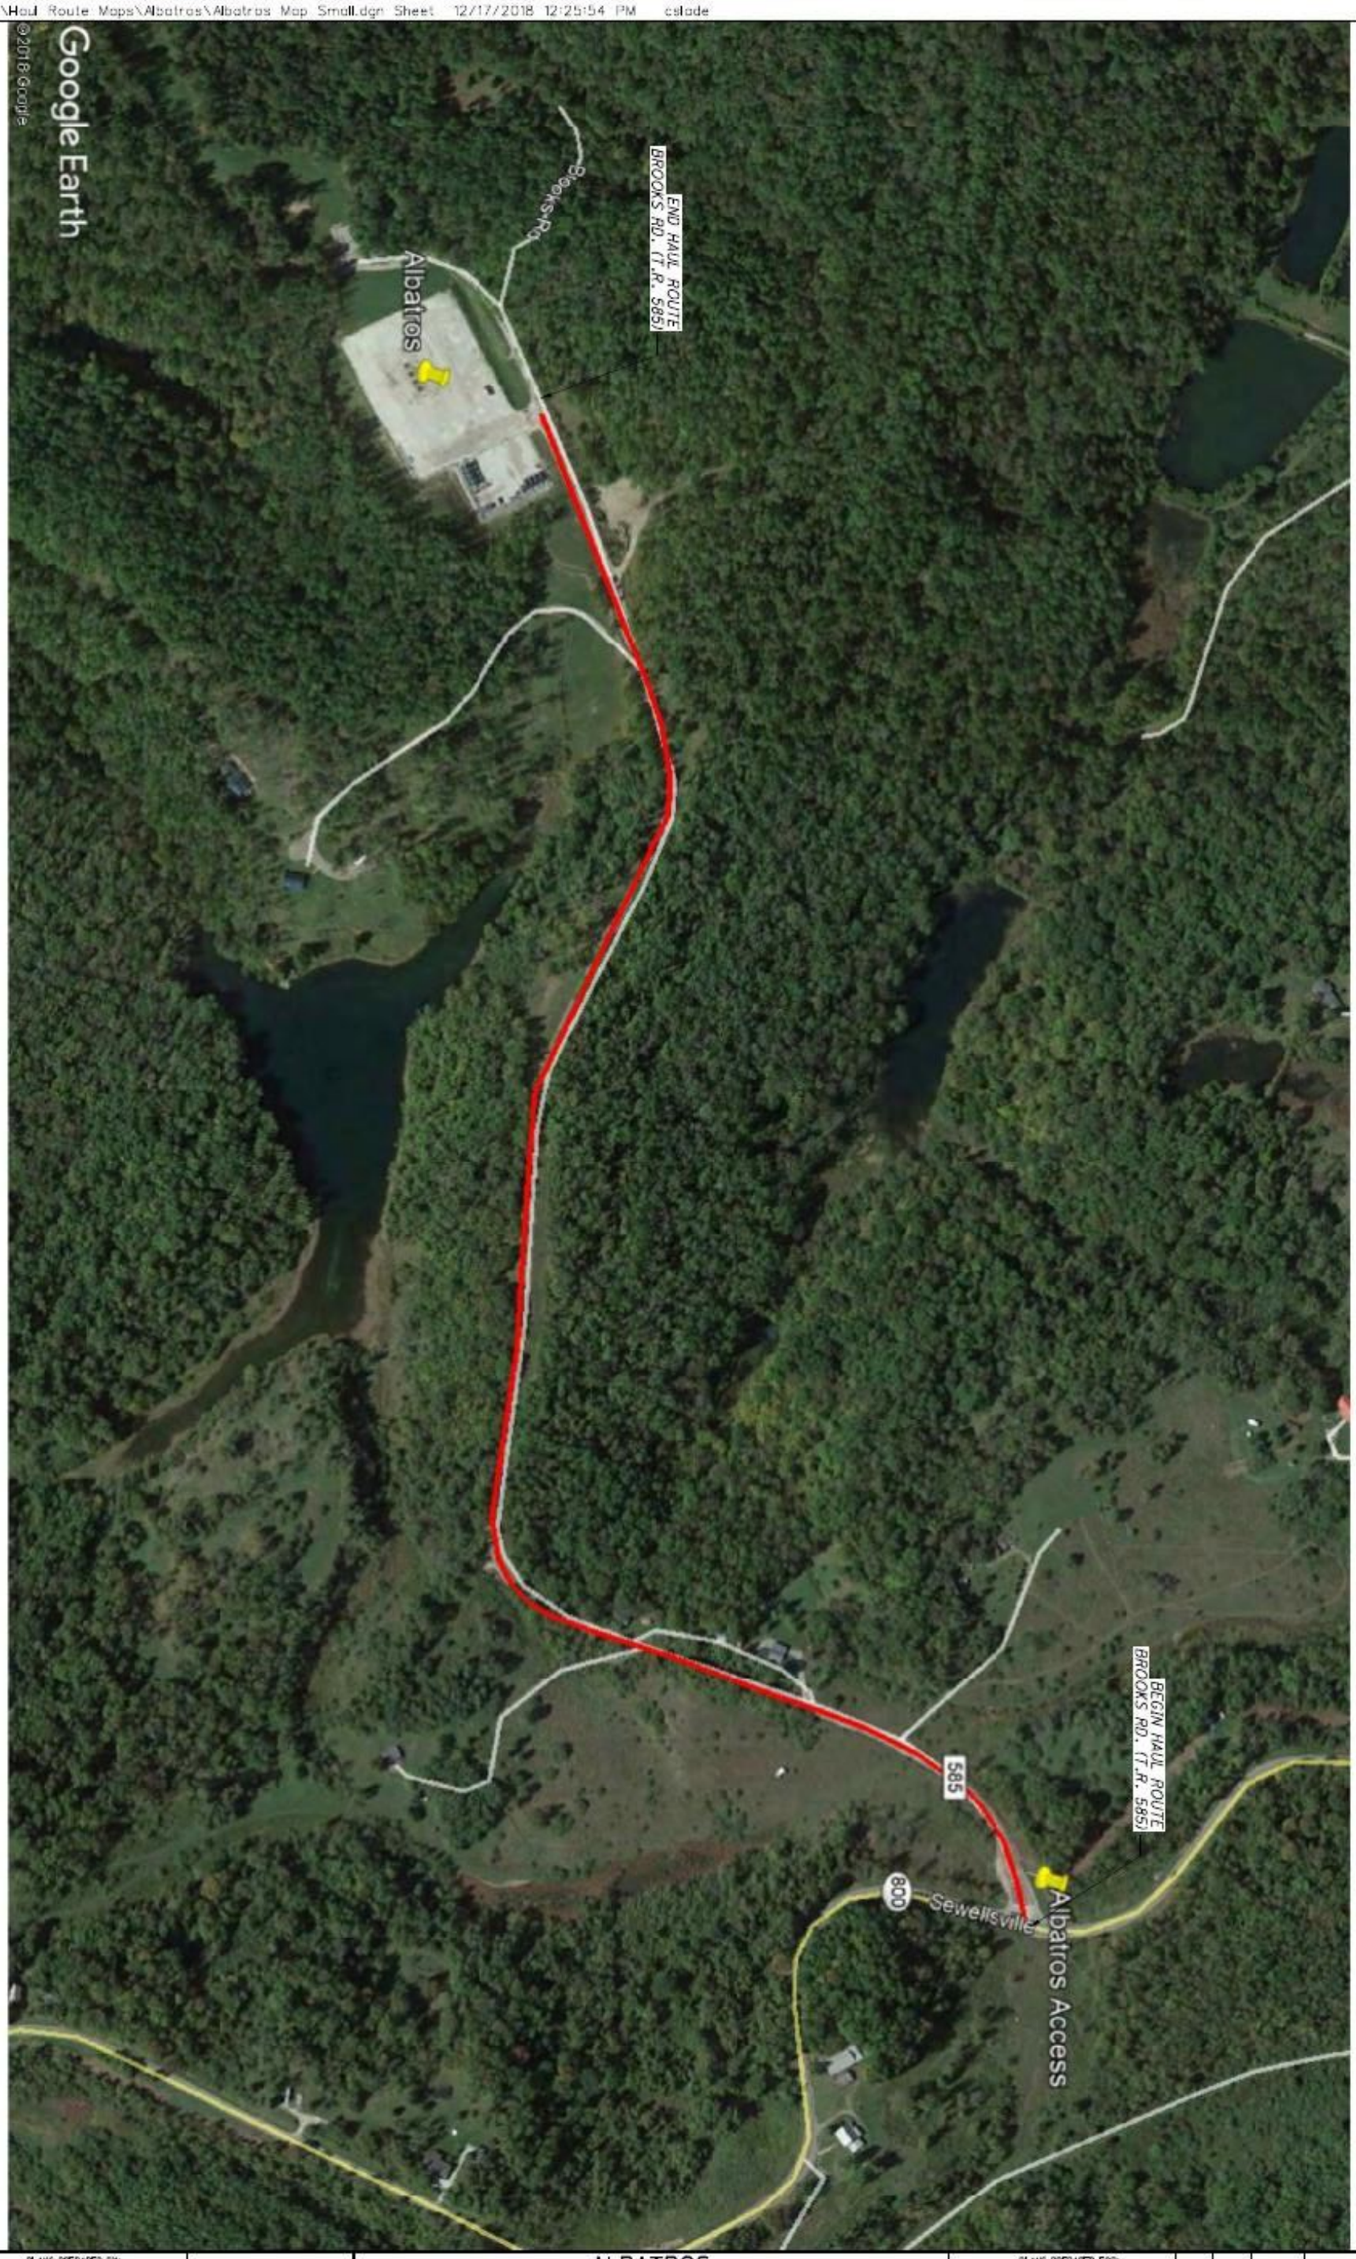

PLANS PREPARED BY:

E.L. ROBINSON ENGINEERING
1901 Watermark Drive, Suite 310 Columbus, Ohio 43215
www.elrobinsonengineering.com

ALBATROS
HAUL ROUTE MAP

DRIVING DIRECTIONS

KIRKWOOD TWP., BELMONT CO., OH

PLANS PREPARED FOR:

ASCENT RESOURCES

REV. NO.	SHEET NO.	DATE	DESCRIPTION

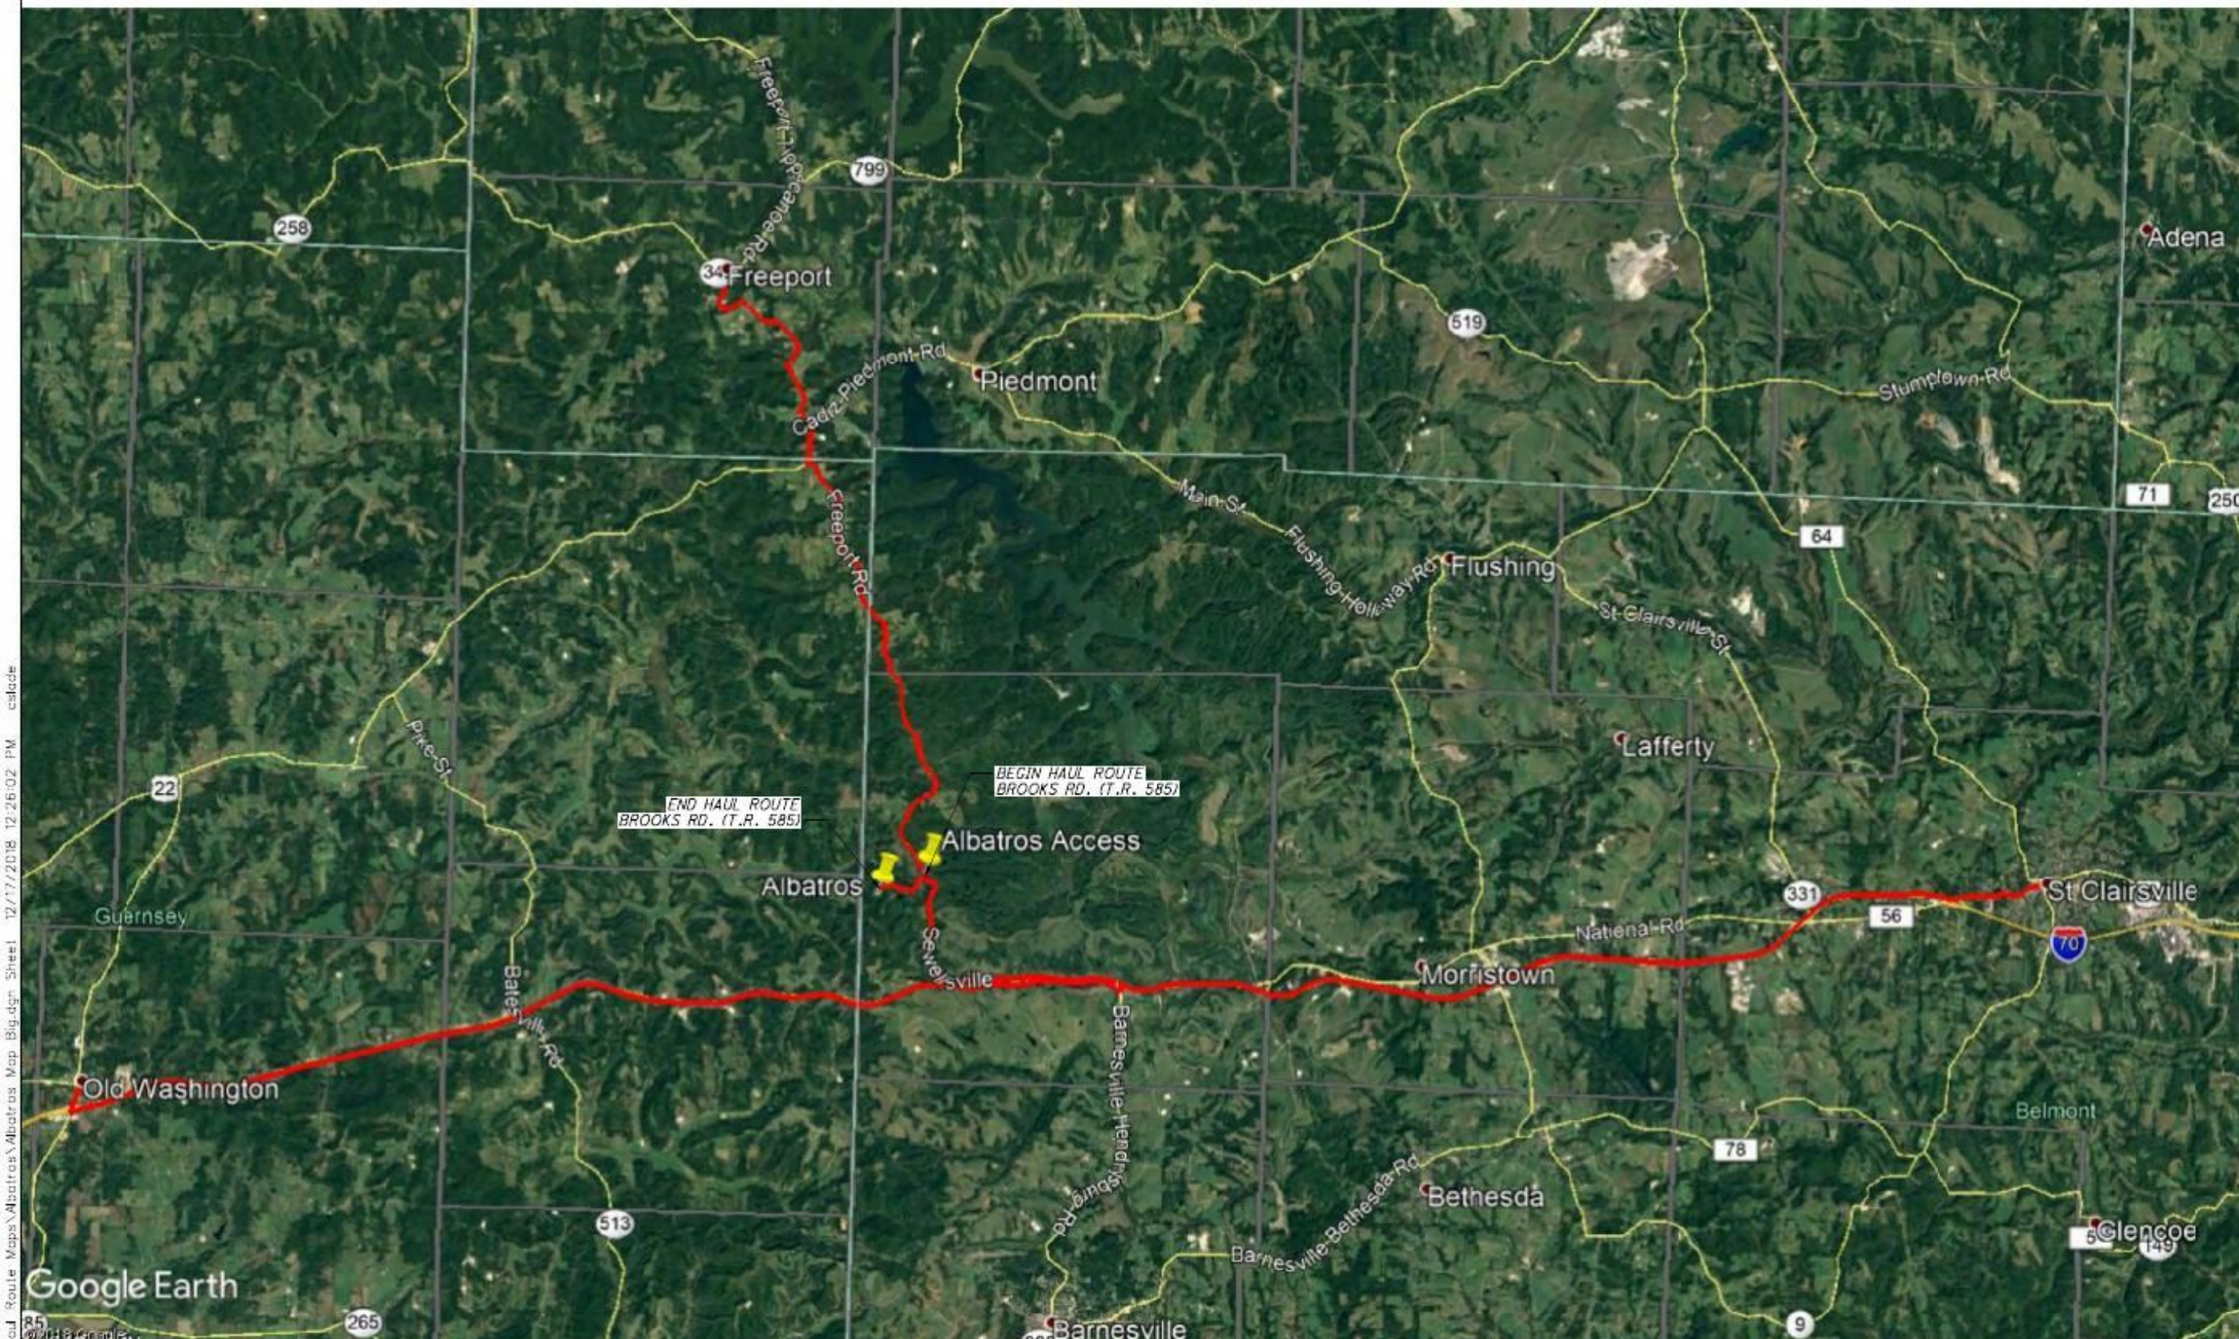

REV. NO.	SHEET NO.	DATE	DESCRIPTION

PLANS PREPARED FOR

ASCENT RESOURCES

ALBATROS
HAUL ROUTE MAP
DRIVING DIRECTIONS

KIRKWOOD TWP., BELMONT CO., OH

PLANS PREPARED BY:

E.L. ROBINSON ENGINEERING

1801 Watermark Drive, Suite 310 · Columbus, Ohio 43215

2/3

Z:\13065\admin\Haul Route Maps\Albatros\Albatros Map Big.dgn Sheet 12/17/2018 12:26:02 PM cstade