REV. NO.	SHEET NO.	DATE	DESCRIPTION

PLANS PREPARED FOR

ASCENT RESOURCES

ALBERT
HAUL ROUTE MAP

DRIVING DIRECTIONS

KIRKWOOD TWP., BELMONT CO., OH

PLANS PREPARED BY:

E.L. ROBINSON ENGINEERING
1801 Watermark Drive, Suite 310, Columbus, Ohio 43215
www.elrobinsonengineering.com

1
3

Z:\13065\cadmin\Haul Route Maps\Albert\Albert Map Small.dgn Sheet 10/25/2018 5:31:54 PM cstade

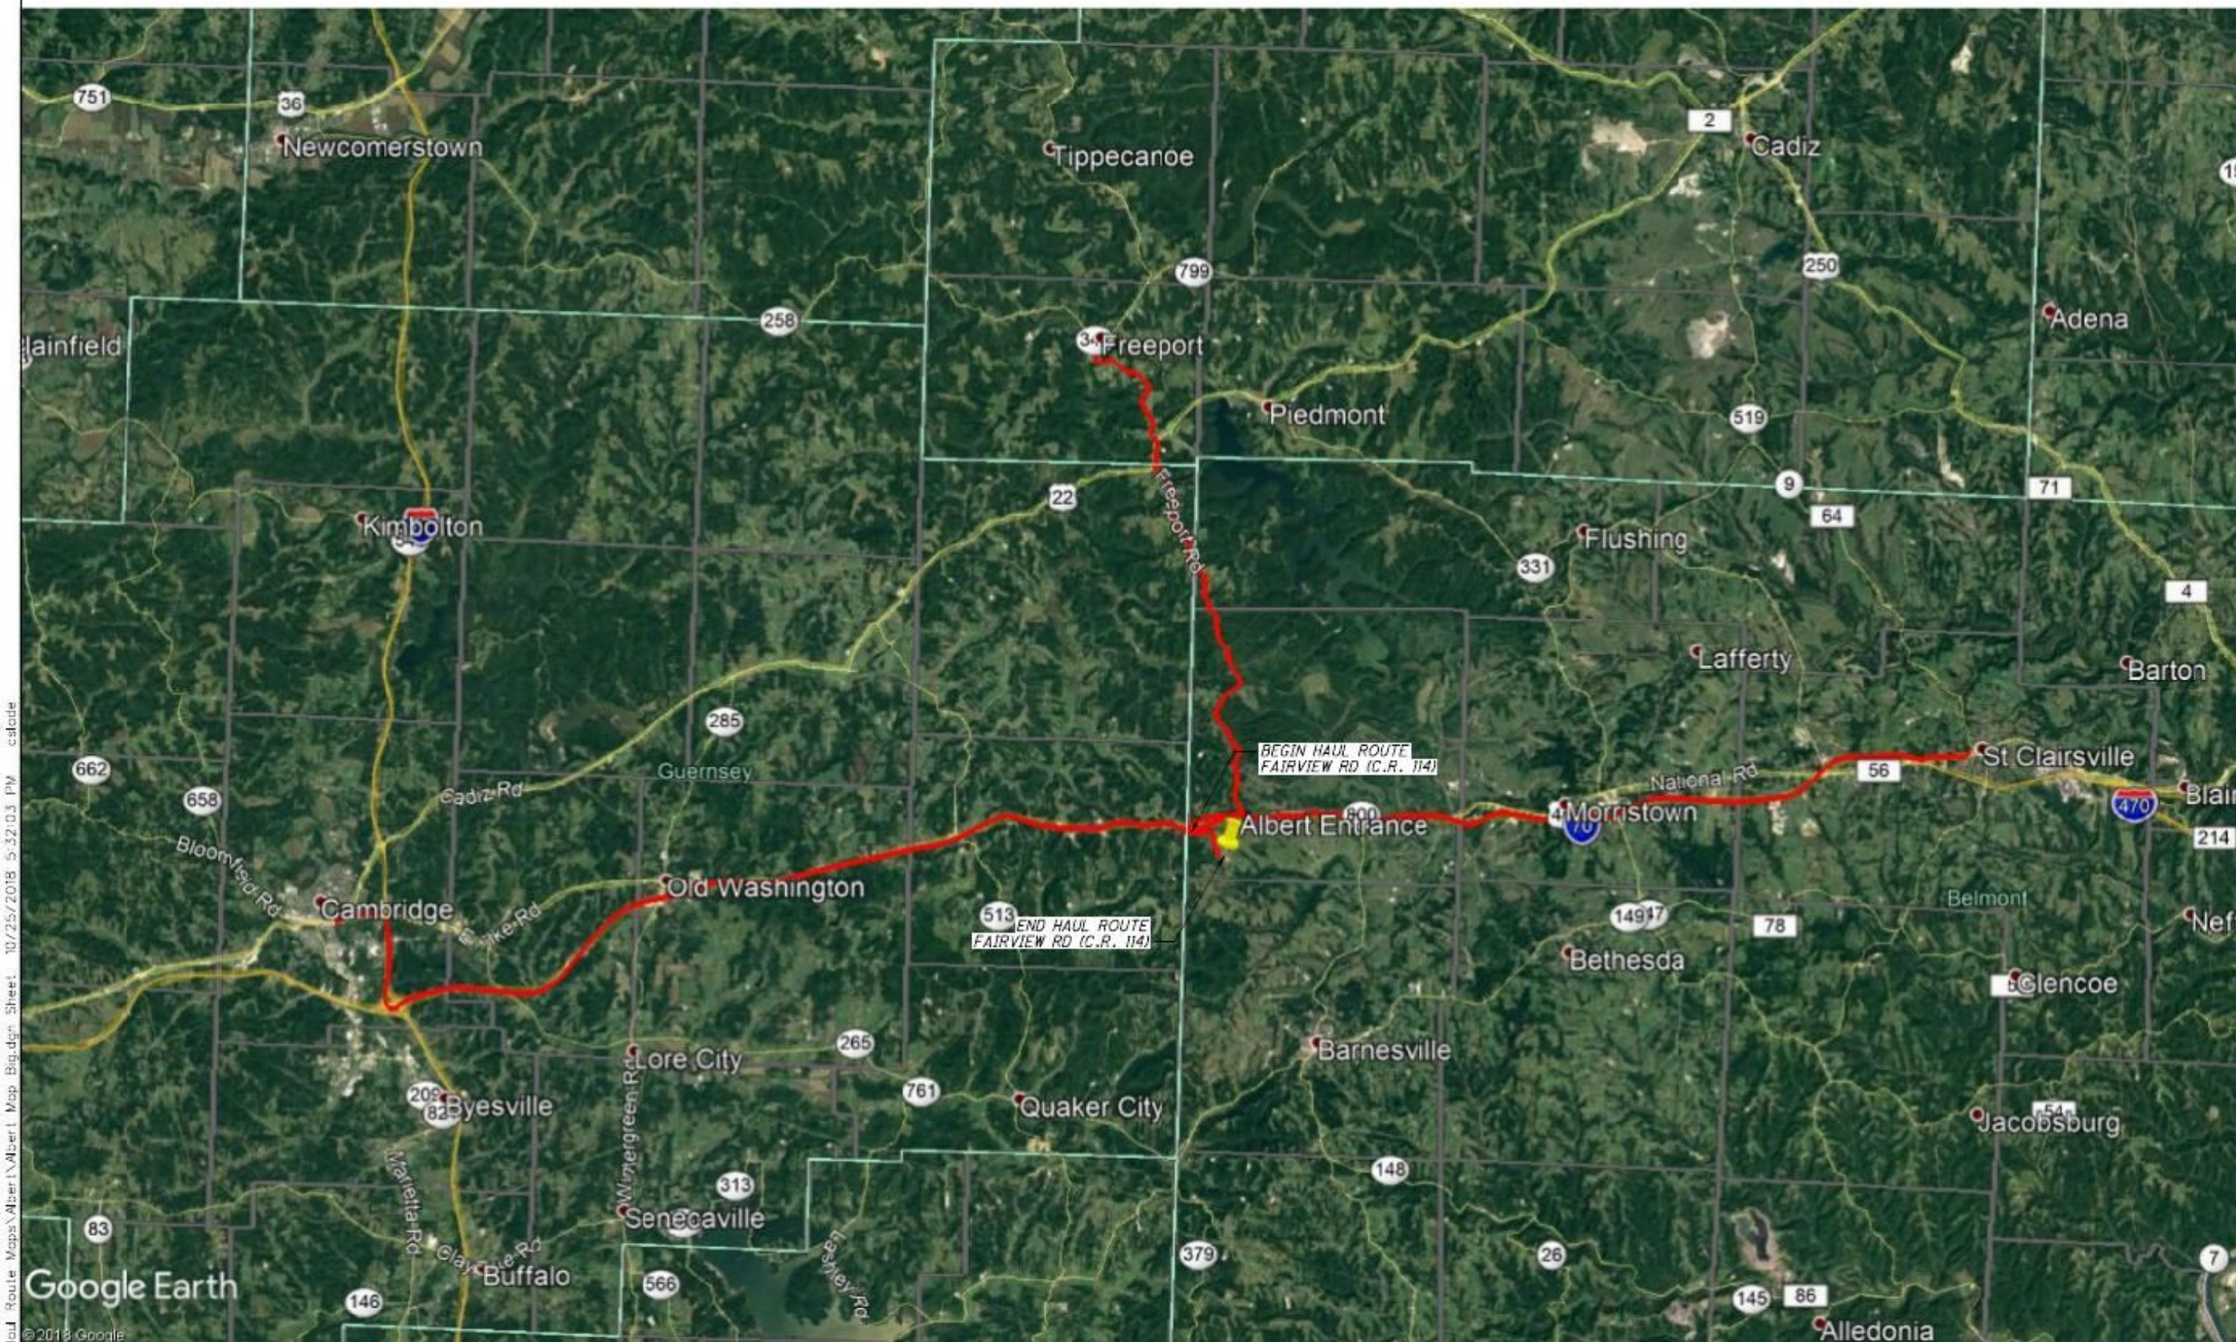

REV. NO.	SHEET NO.	DATE	DESCRIPTION

PLANS PREPARED FOR

ASCENT RESOURCES

ALBERT
HAUL ROUTE MAP

DRIVING DIRECTIONS

KIRKWOOD TWP., BELMONT CO., OH

PLANS PREPARED BY:

E.L. ROBINSON ENGINEERING

1801 Watermark Drive, Suite 210 Columbus, OH 43215
www.elrobinsonengineering.com

2
3

Z:\13065\cadmin\Haul Route Maps\Albert\Albert Map Big.dgn Sheet 10/25/2018 5:32:03 PM cstode