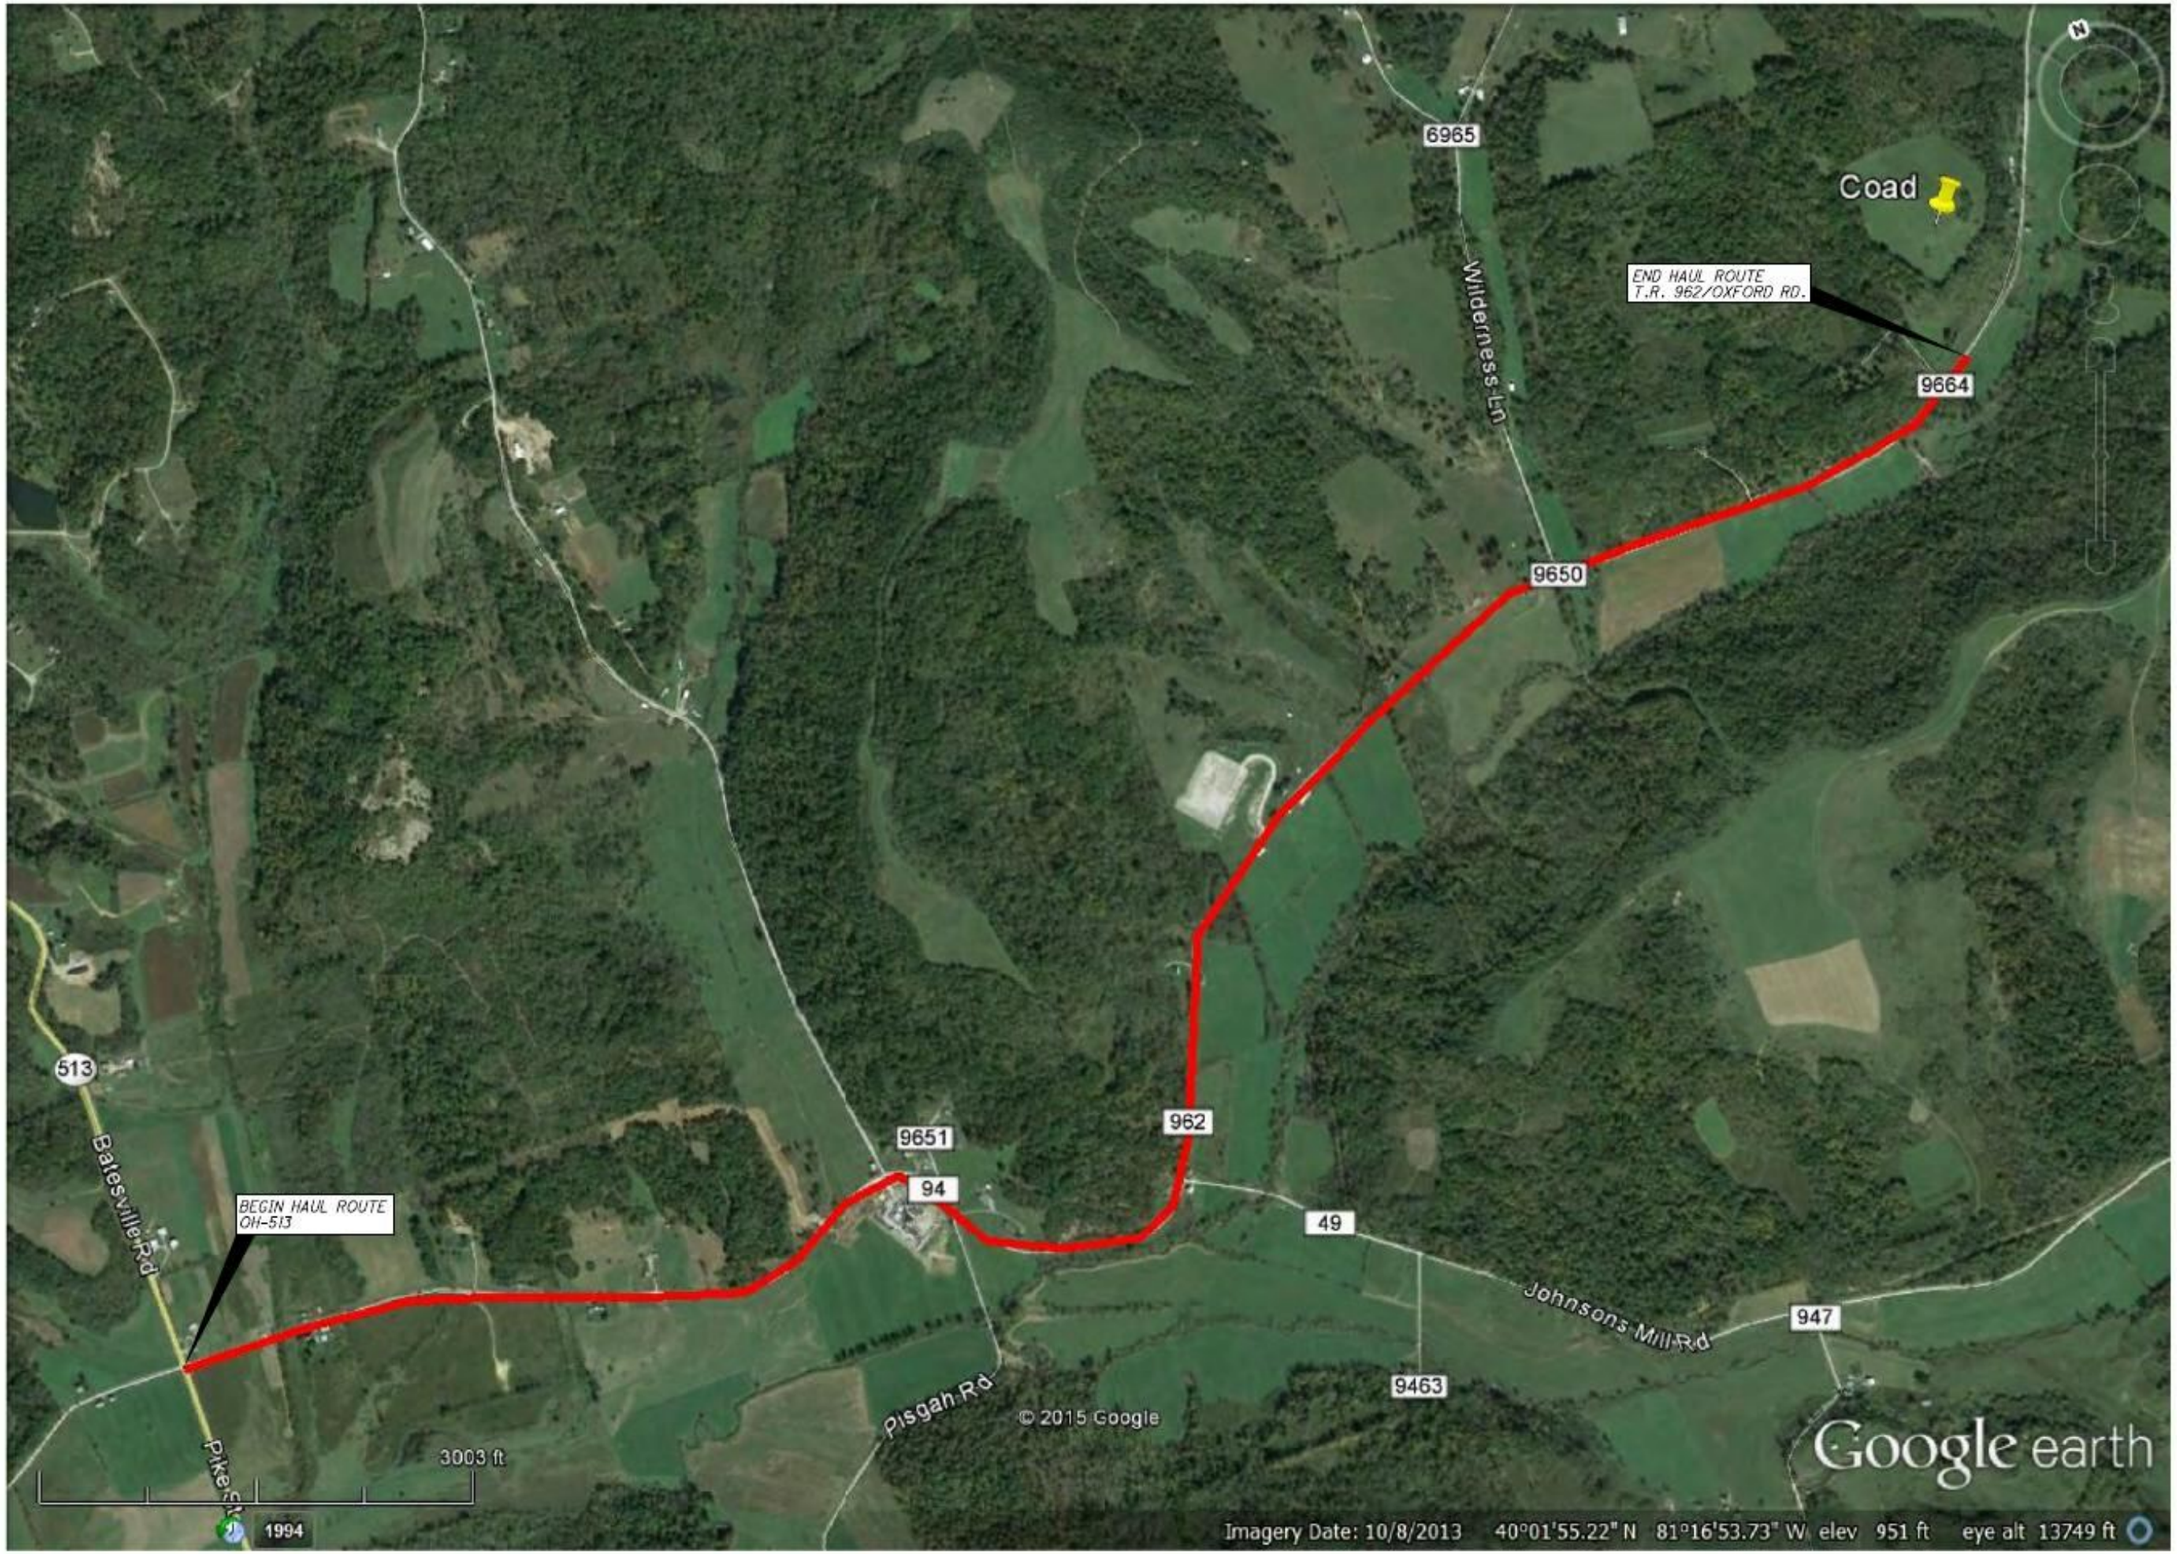

Z:\13065\admin\Haul Route Maps\Coad\13065 driving directions full map.dgn 4/20/2016 12:29:03 PM lhedges

REV. NO.	SHEET NO.	DATE	DESCRIPTION

PLANS PREPARED FOR

ASCENT RESOURCES

COAD

HAUL ROUTE MAP

DRIVING DIRECTIONS

OXFORD TWP., GUERNSEY CO., OH

PLANS PREPARED BY:

E.L. ROBINSON ENGINEERING

1801 Watermark Drive, Suite 310 Columbus, Ohio 43215

www.elrobinsonengineering.com

1
3

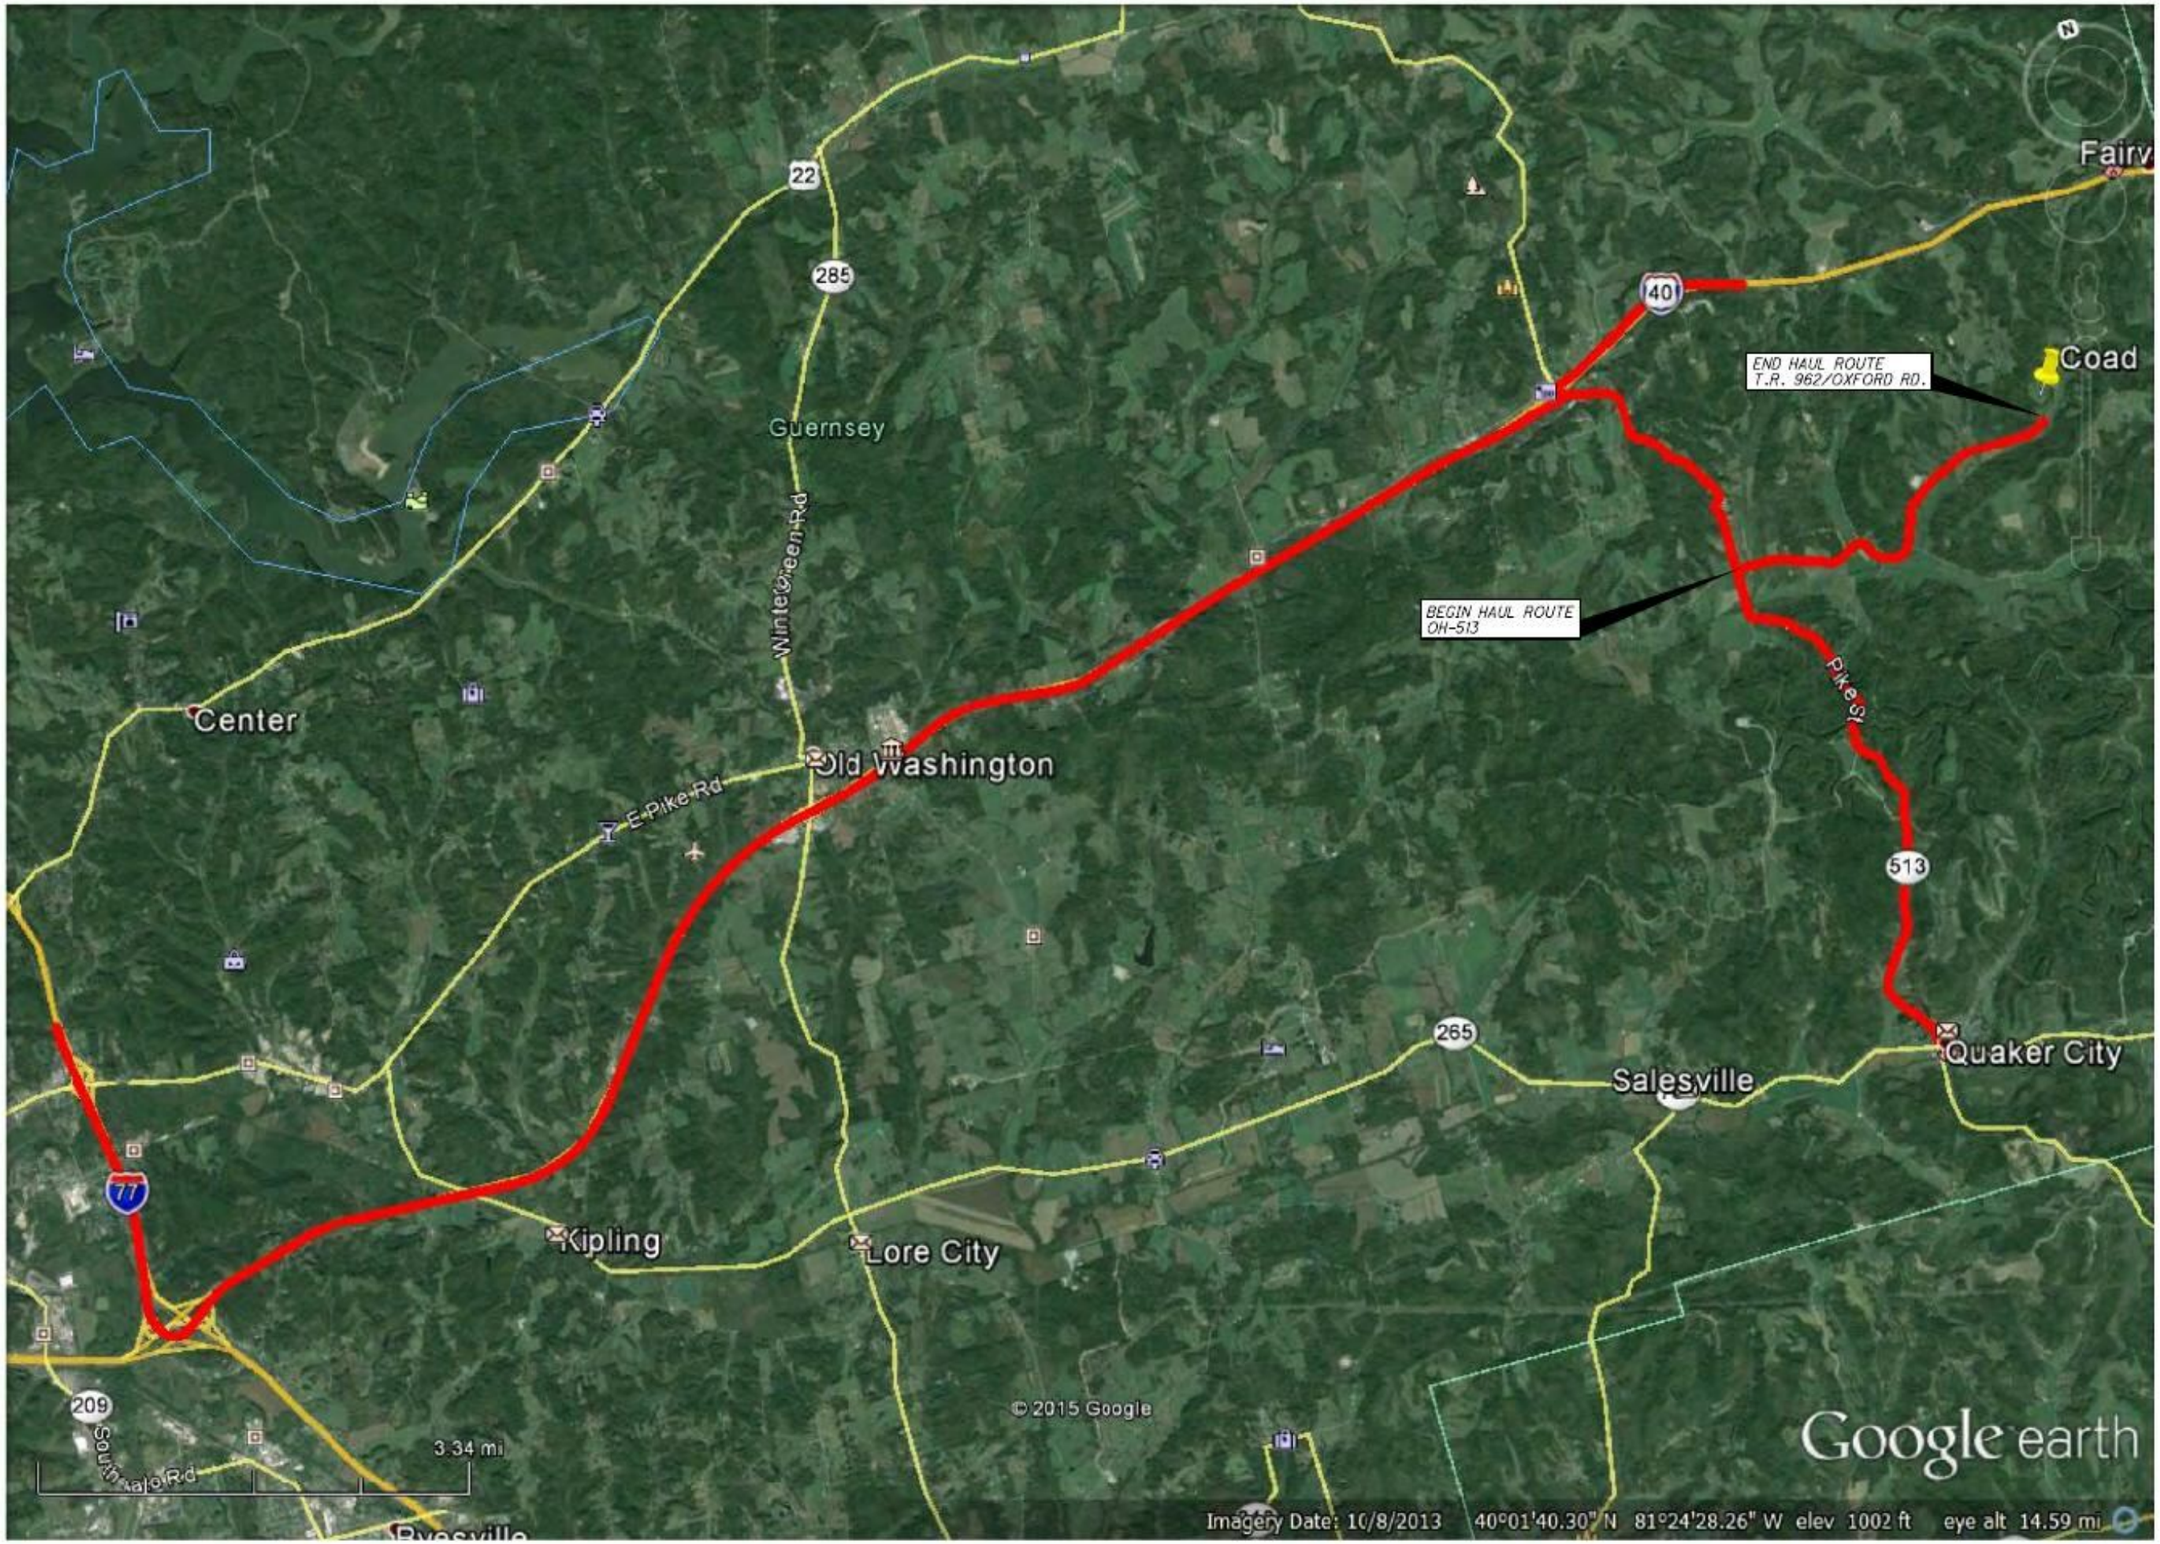

REV. NO.	SHEET NO.	DATE	DESCRIPTION

PLANS PREPARED FOR

ASCENT RESOURCES

COAD

HAUL ROUTE MAP

DRIVING DIRECTIONS

OXFORD TWP., GUERNSEY CO., OH

PLANS PREPARED BY

E.L. ROBINSON ENGINEERING

1801 Watermark Drive, Suite 210 Columbus, Ohio 43215

www.elrobinsonengineering.com

Z:\13065\admin\Haul Route Maps\Coad\13065 driving directions full map 2.dgn 4/20/2016 12:18:39 PM Fredges