Z:\13065\admin\Haul Route Maps\Corder\Directions Map Big.dgn 4/20/2016 1:15:42 PM lhedges

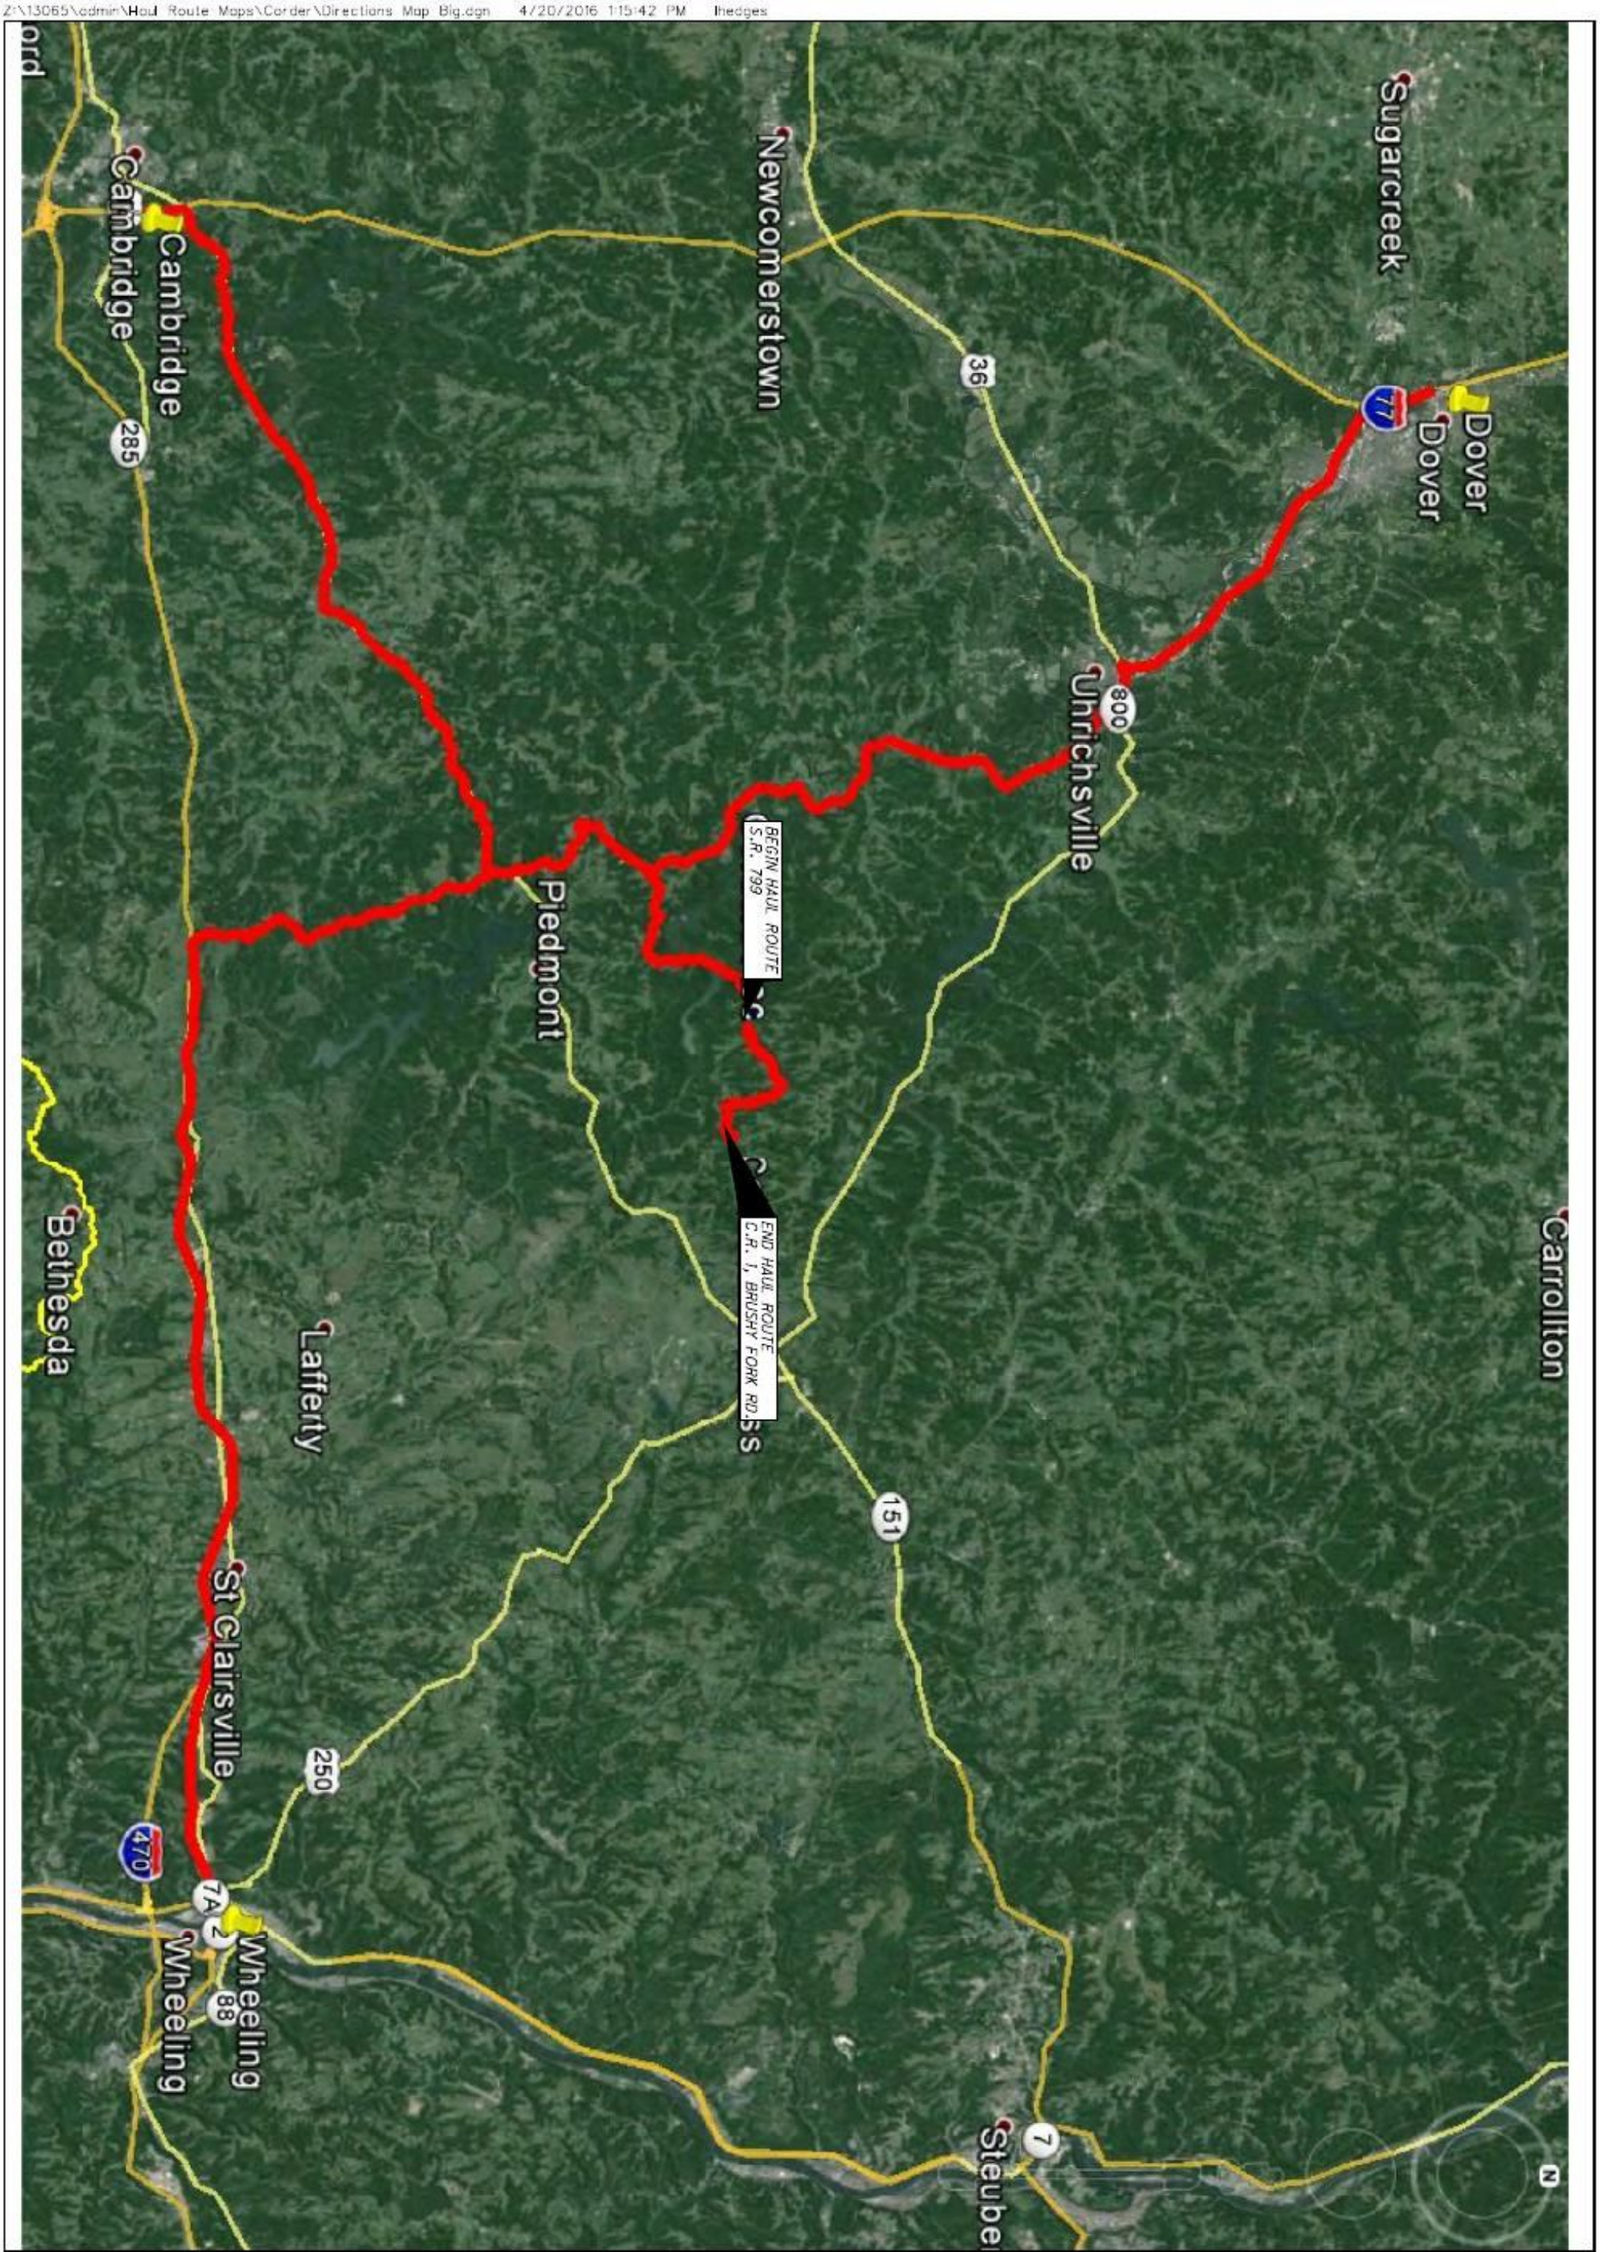

PLANS PREPARED BY:

E.L. ROBINSON ENGINEERING

1901 Watermark Drive, Suite 310 Columbus, Ohio 43215
www.elrobinsonengineering.com

CORDER

PRODUCTION TRAFFIC HAUL ROUTE DIRECTIONS

END: NOTTINGHAM TWP., HARRISON CO., OH

PLANS PREPARED FOR:

ASCENT RESOURCES

REV. NO.	SHEET NO.	DATE	DESCRIPTION

Z:\13065\admin\Haul Route Maps\Corder\Directions Map Small.dgn 4/20/2016 1:18:55 PM lhedges

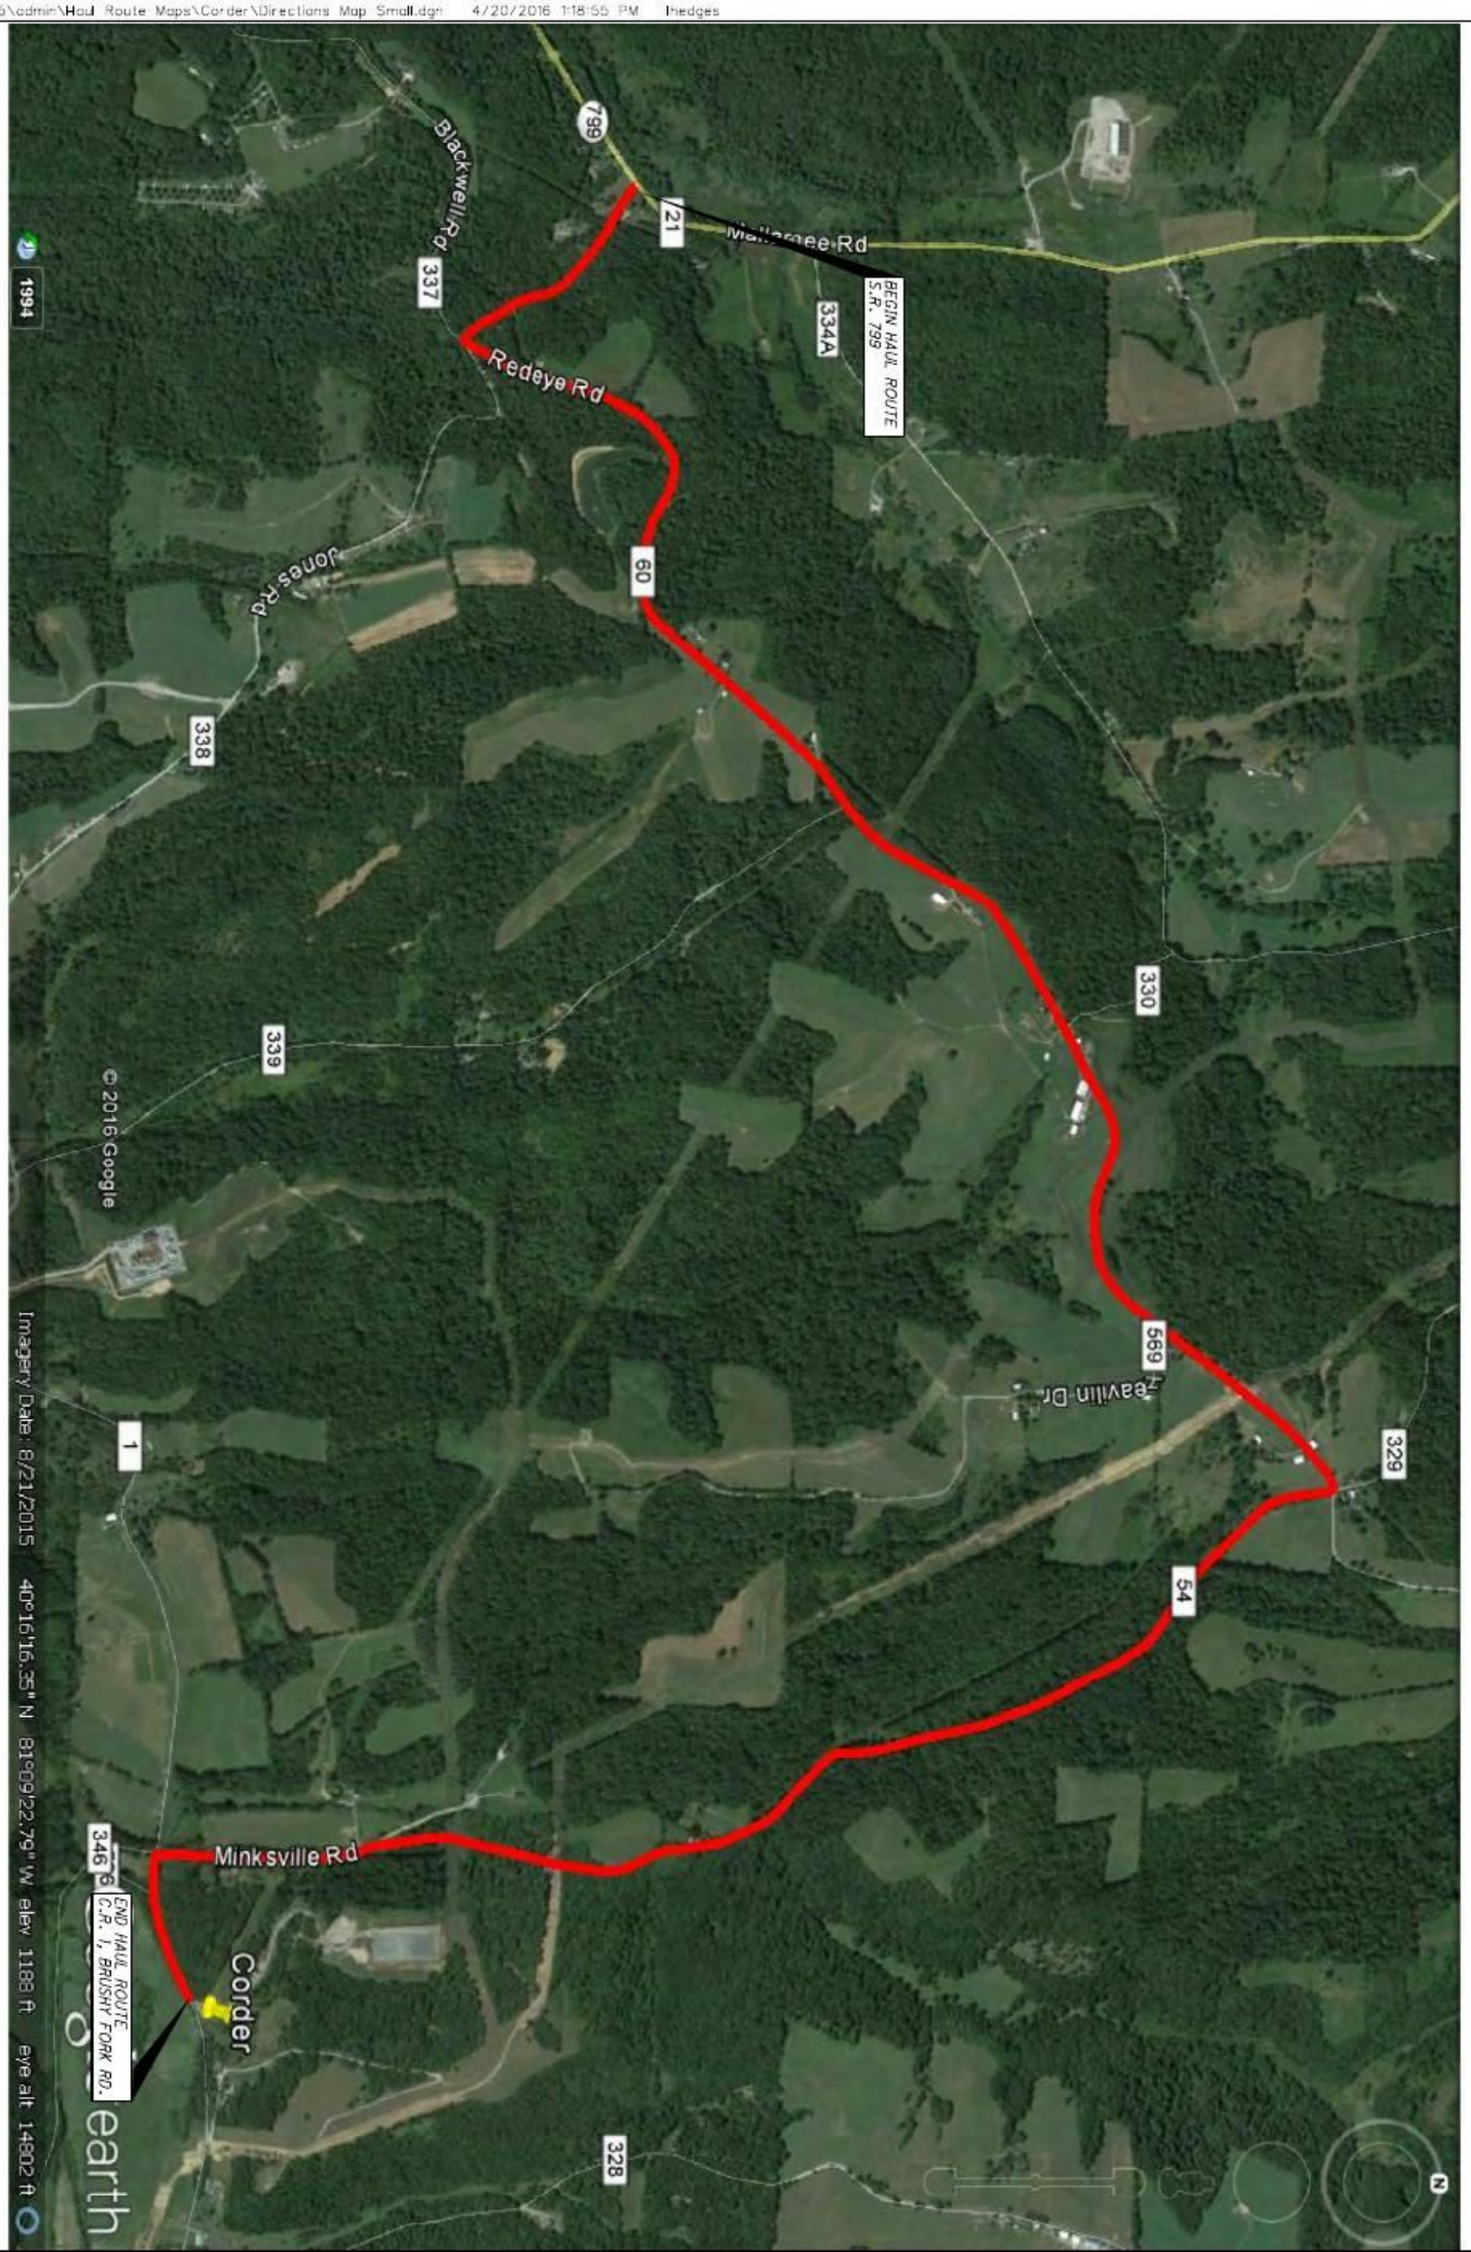

PLANS PREPARED BY:

E.L. ROBINSON ENGINEERING

1901 Watermark Drive, Suite 310 Columbus, Ohio 43215
www.elrobinsonengineering.com

CORDER

PRODUCTION TRAFFIC HAUL ROUTE DIRECTIONS

END: NOTTINGHAM TWP., HARRISON CO., OH

PLANS PREPARED FOR:

ASCENT RESOURCES

REV. NO.	SHEET NO.	DATE	DESCRIPTION