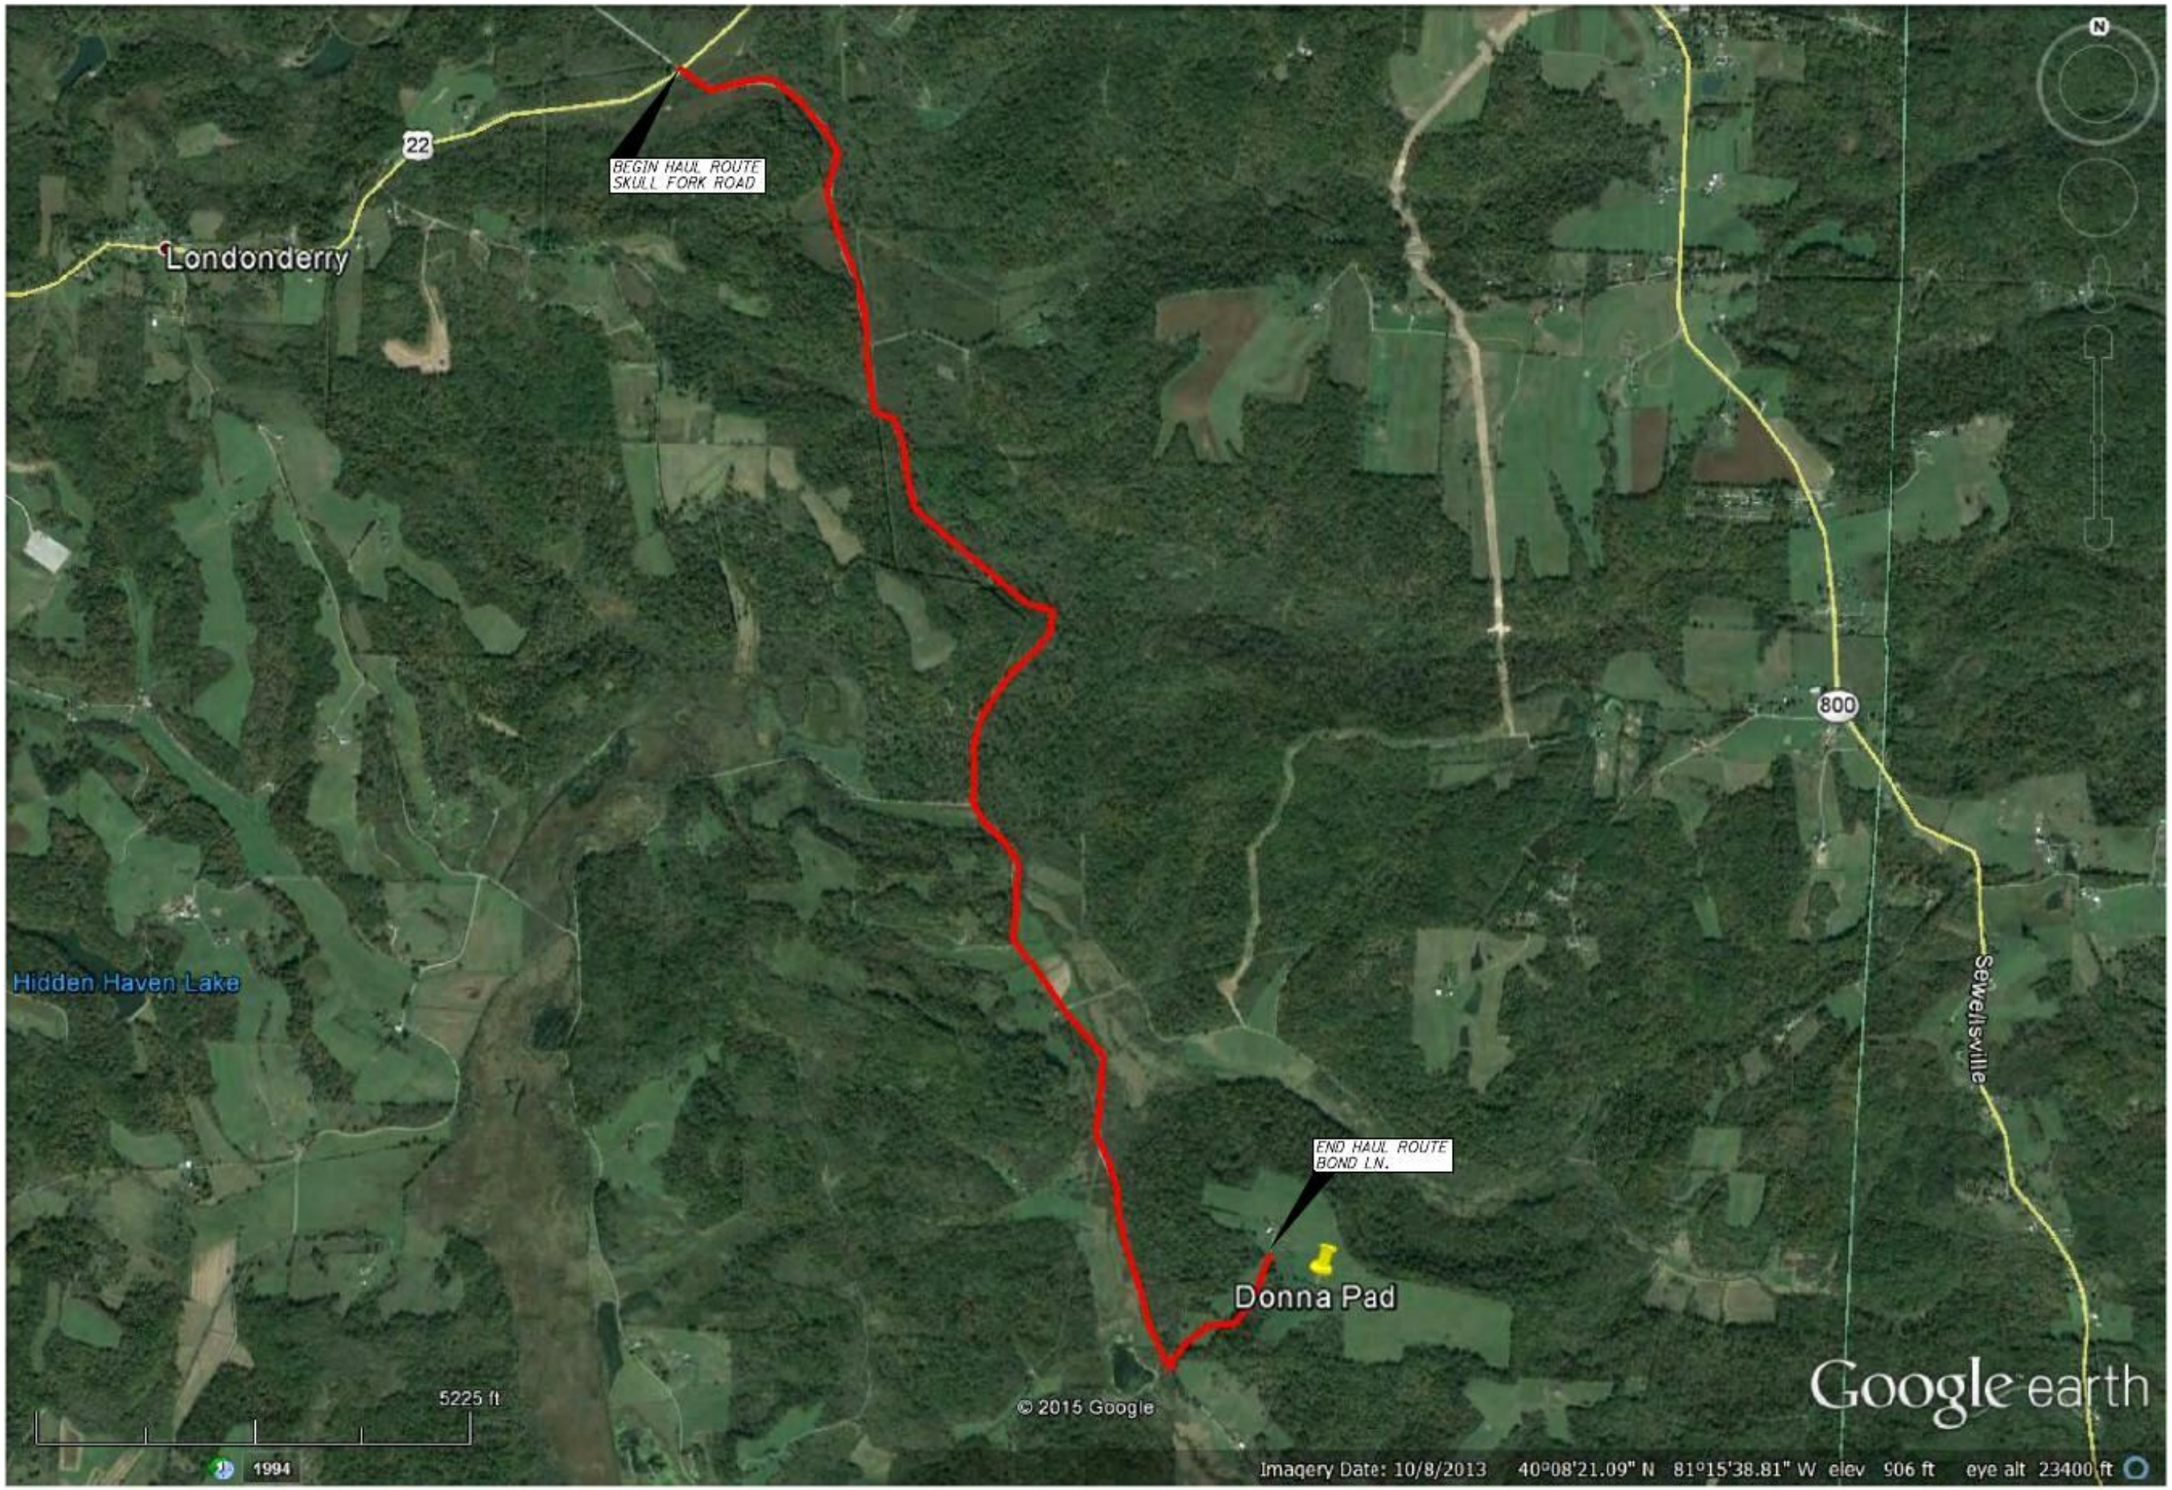

REV. NO.	SHEET NO.	DATE	DESCRIPTION

PLANS PREPARED FOR

ASCENT RESOURCES

DONNA
HAUL ROUTE MAP

DRIVING DIRECTIONS

LONDONDERRY TWP., GUERNSEY CO., OH

PLANS PREPARED BY:

E.L. ROBINSON ENGINEERING
1801 Watermark Drive, Suite 310 Columbus, Ohio 43215
www.elrobinsonengineering.com

1
3

Z:\13065\cadnar\Haul Route Maps\Donna\13065-Donna Haul Route.dgn 5/12/2016 1:57:55 PM gantonios

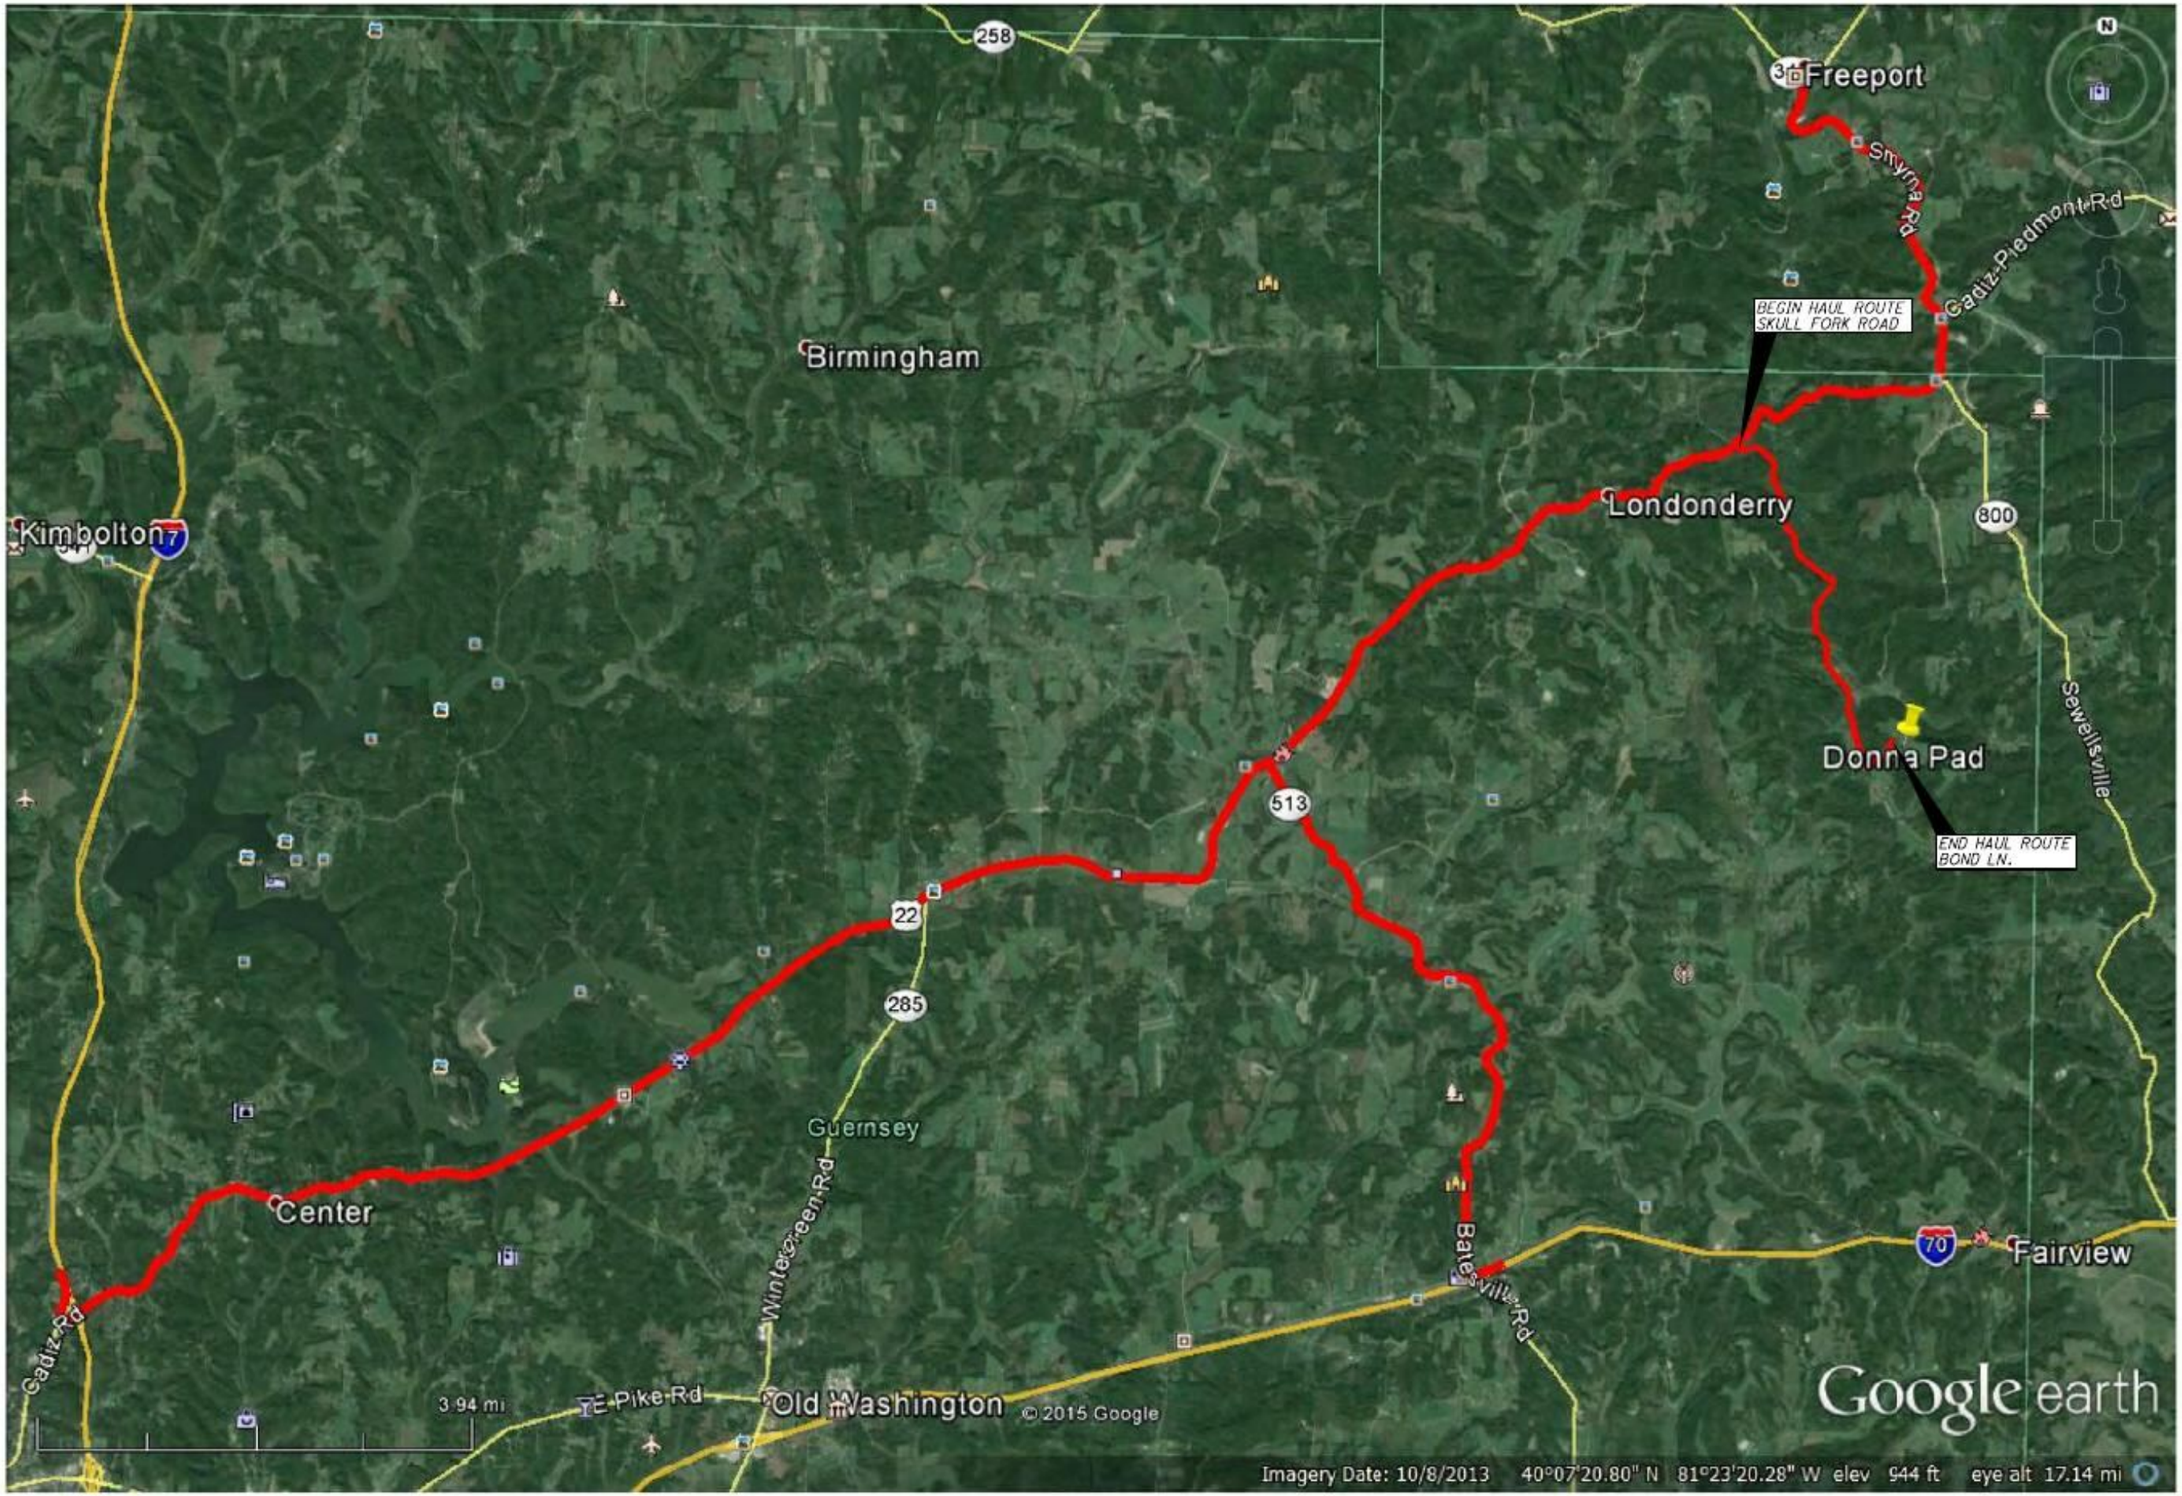

REV. NO.	SHEET NO.	DATE	DESCRIPTION

PLANS PREPARED FOR

ASCENT RESOURCES

DONNA
HAUL ROUTE MAP

DRIVING DIRECTIONS

LONDONDERRY TWP., GUERNSEY CO., OH

PLANS PREPARED BY:

E.L. ROBINSON ENGINEERING

1801 Watermark Drive, Suite 310 · Columbus, Ohio 43215
www.elrobinsonengineering.com

2/3

Z:\13065\admin\Haul Route Maps\Donna\13065-Donna Haul Atlas.dgn 5/22/2016 1:57:57 PM gantonios