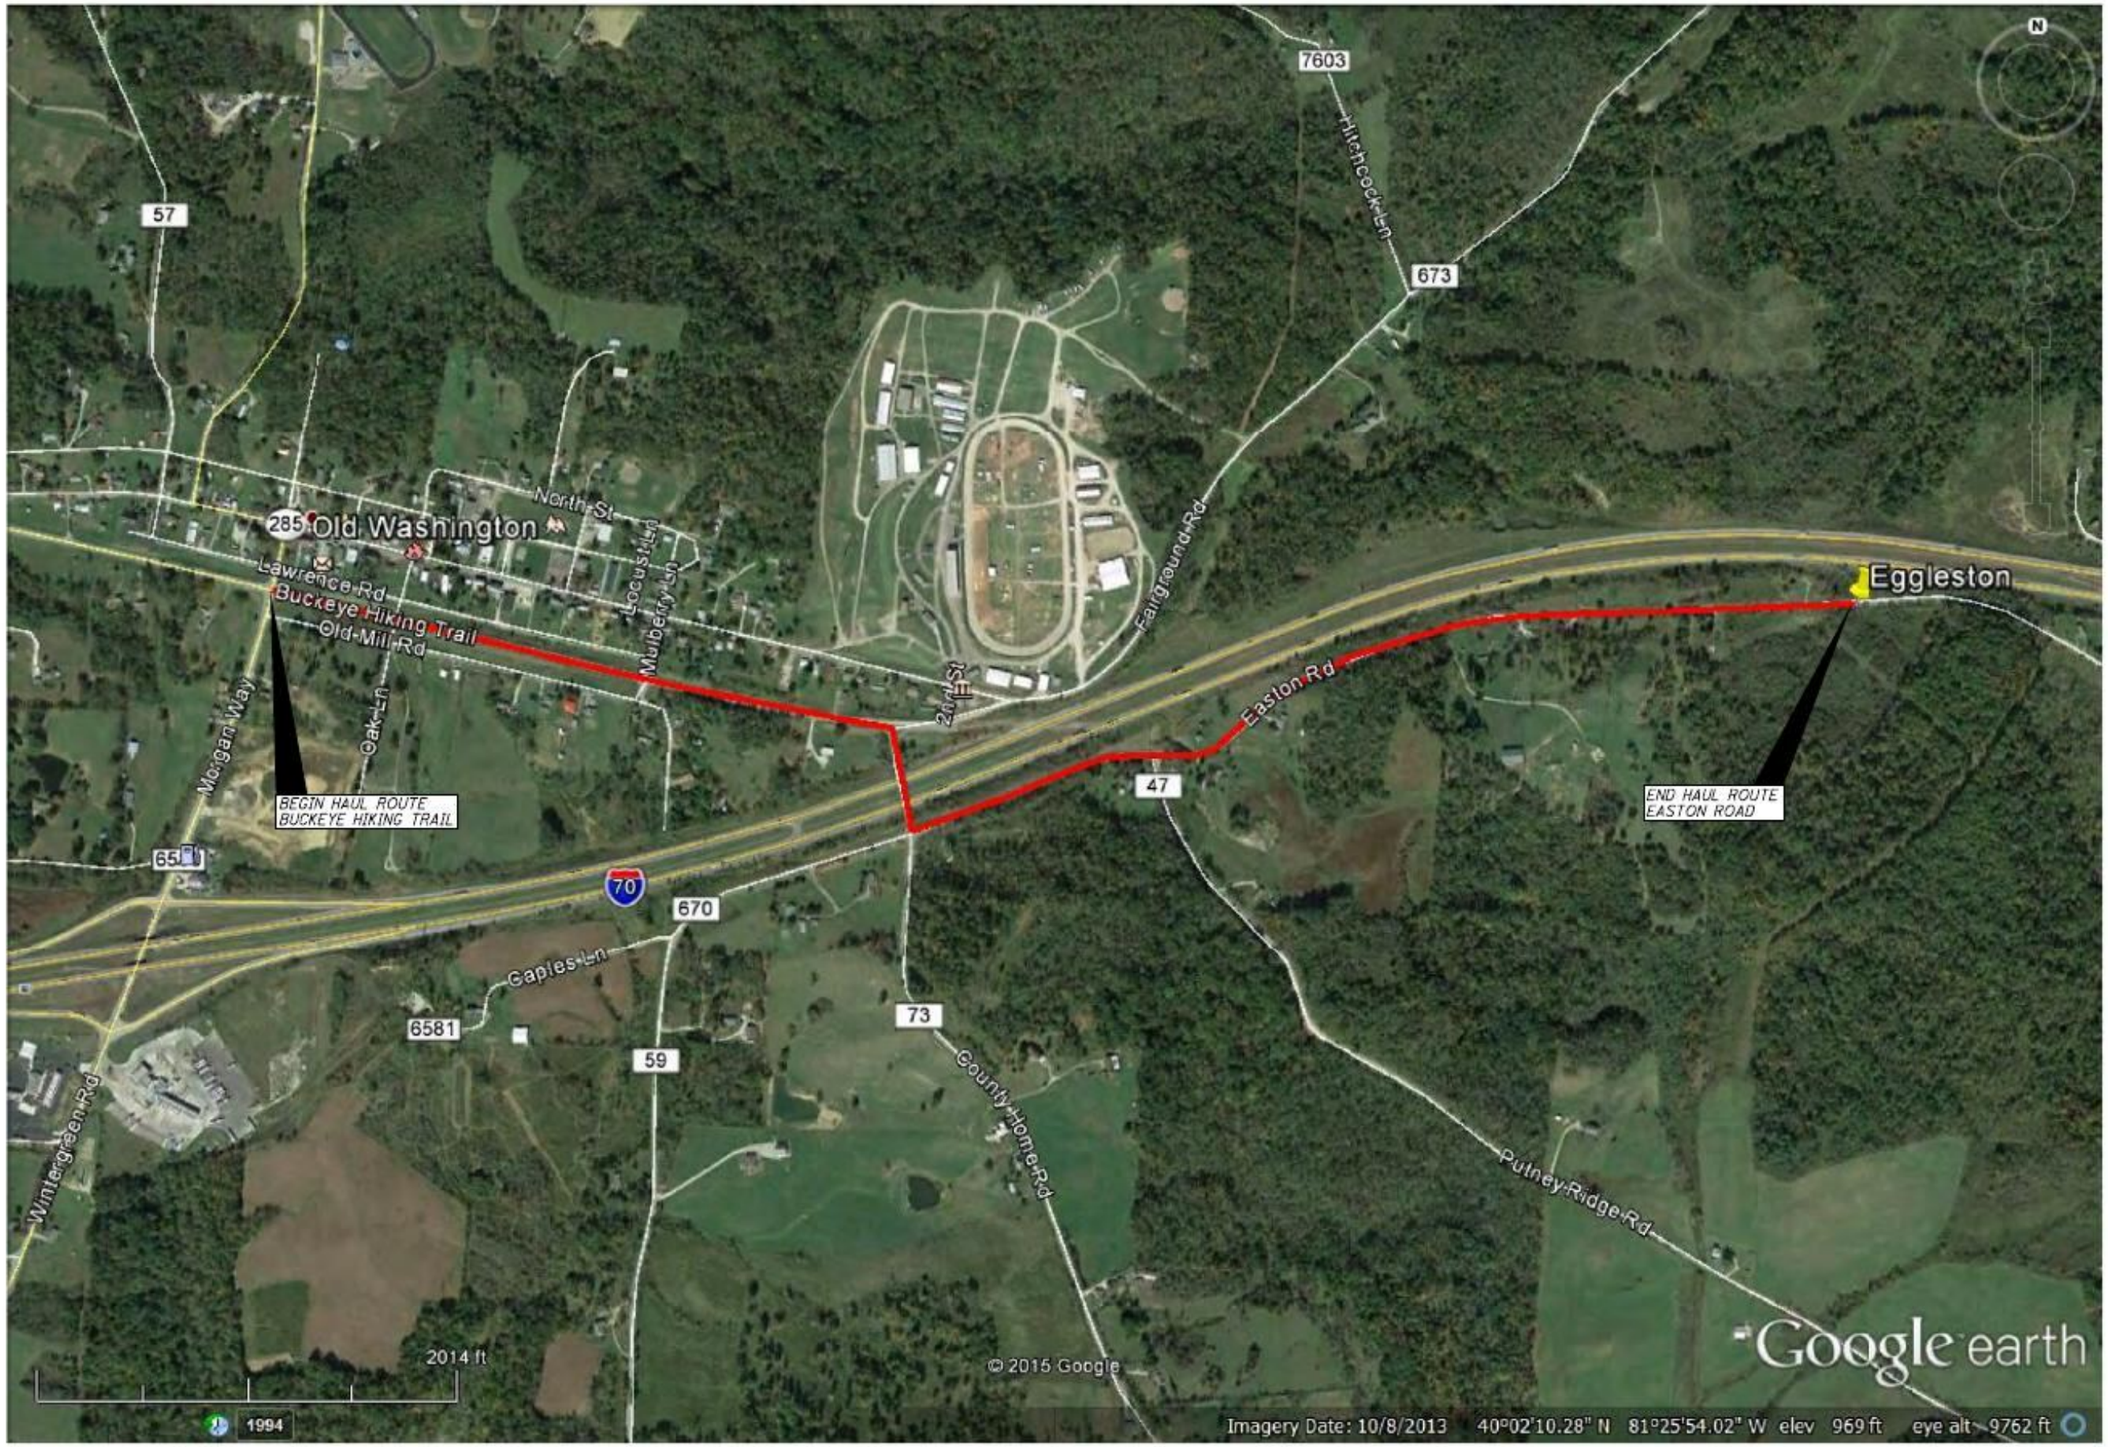

Z:\13065\admin\Haul Route Maps\Eggleston\13065-Eggleston Haul Route.dgn 5/12/2016 4:30:53 PM gontarics

REV. NO.	SHEET NO.	DATE	DESCRIPTION

PLANS PREPARED FOR

ASCENT RESOURCES

EGGLESTON
HAUL ROUTE MAP
DRIVING DIRECTIONS

WILLS TWP., GUERNSEY CO., OH

PLANS PREPARED BY

E.L. ROBINSON ENGINEERING

1

3

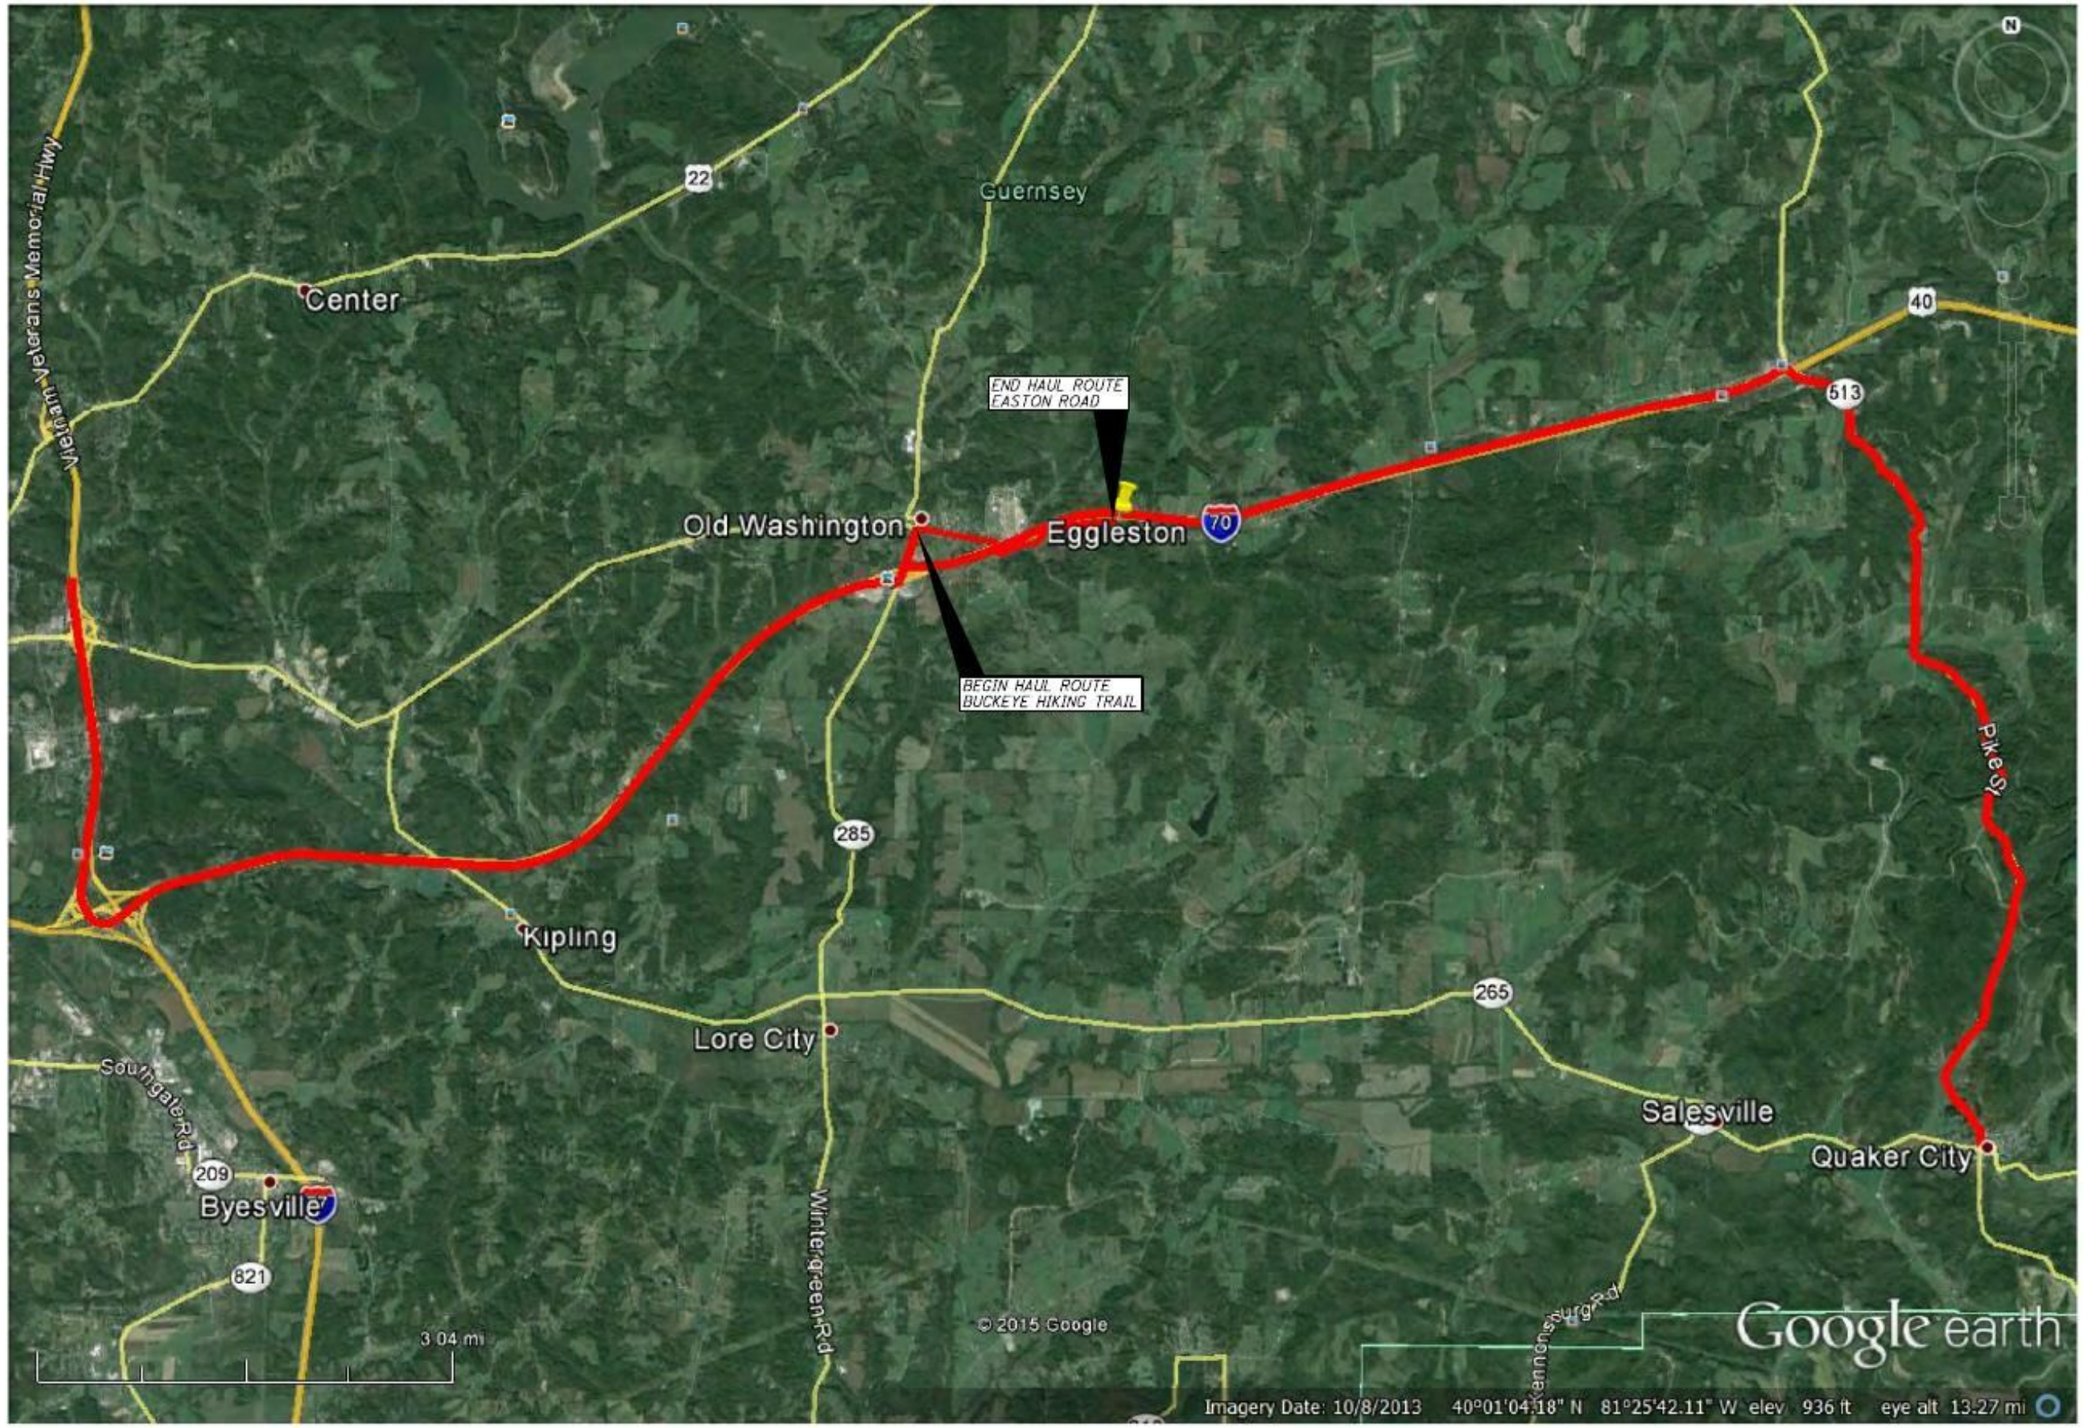

REV. NO.	SHEET NO.	DATE	DESCRIPTION

PLANS PREPARED FOR

ASCENT RESOURCES

EGGLESTON
HAUL ROUTE MAP
DRIVING DIRECTIONS

WILLS TWP., GUERNSEY CO., OH

PLANS PREPARED BY

E.L. ROBINSON ENGINEERING

1901 Watermark Drive, Suite 310 Columbus, Ohio 43215
www.elrobinsonengineering.com

2/3

Z:\13065\admin\Haul Route Maps\Eggleston\13065-Eggleston Haul Alt.dgn 5/12/2016 4:30:55 PM gantonios