Z:\13065\admin\Haul Route Maps\Jones\Directions Map Big.dgn 11/18/2015 2:49:22 PM mcallahan

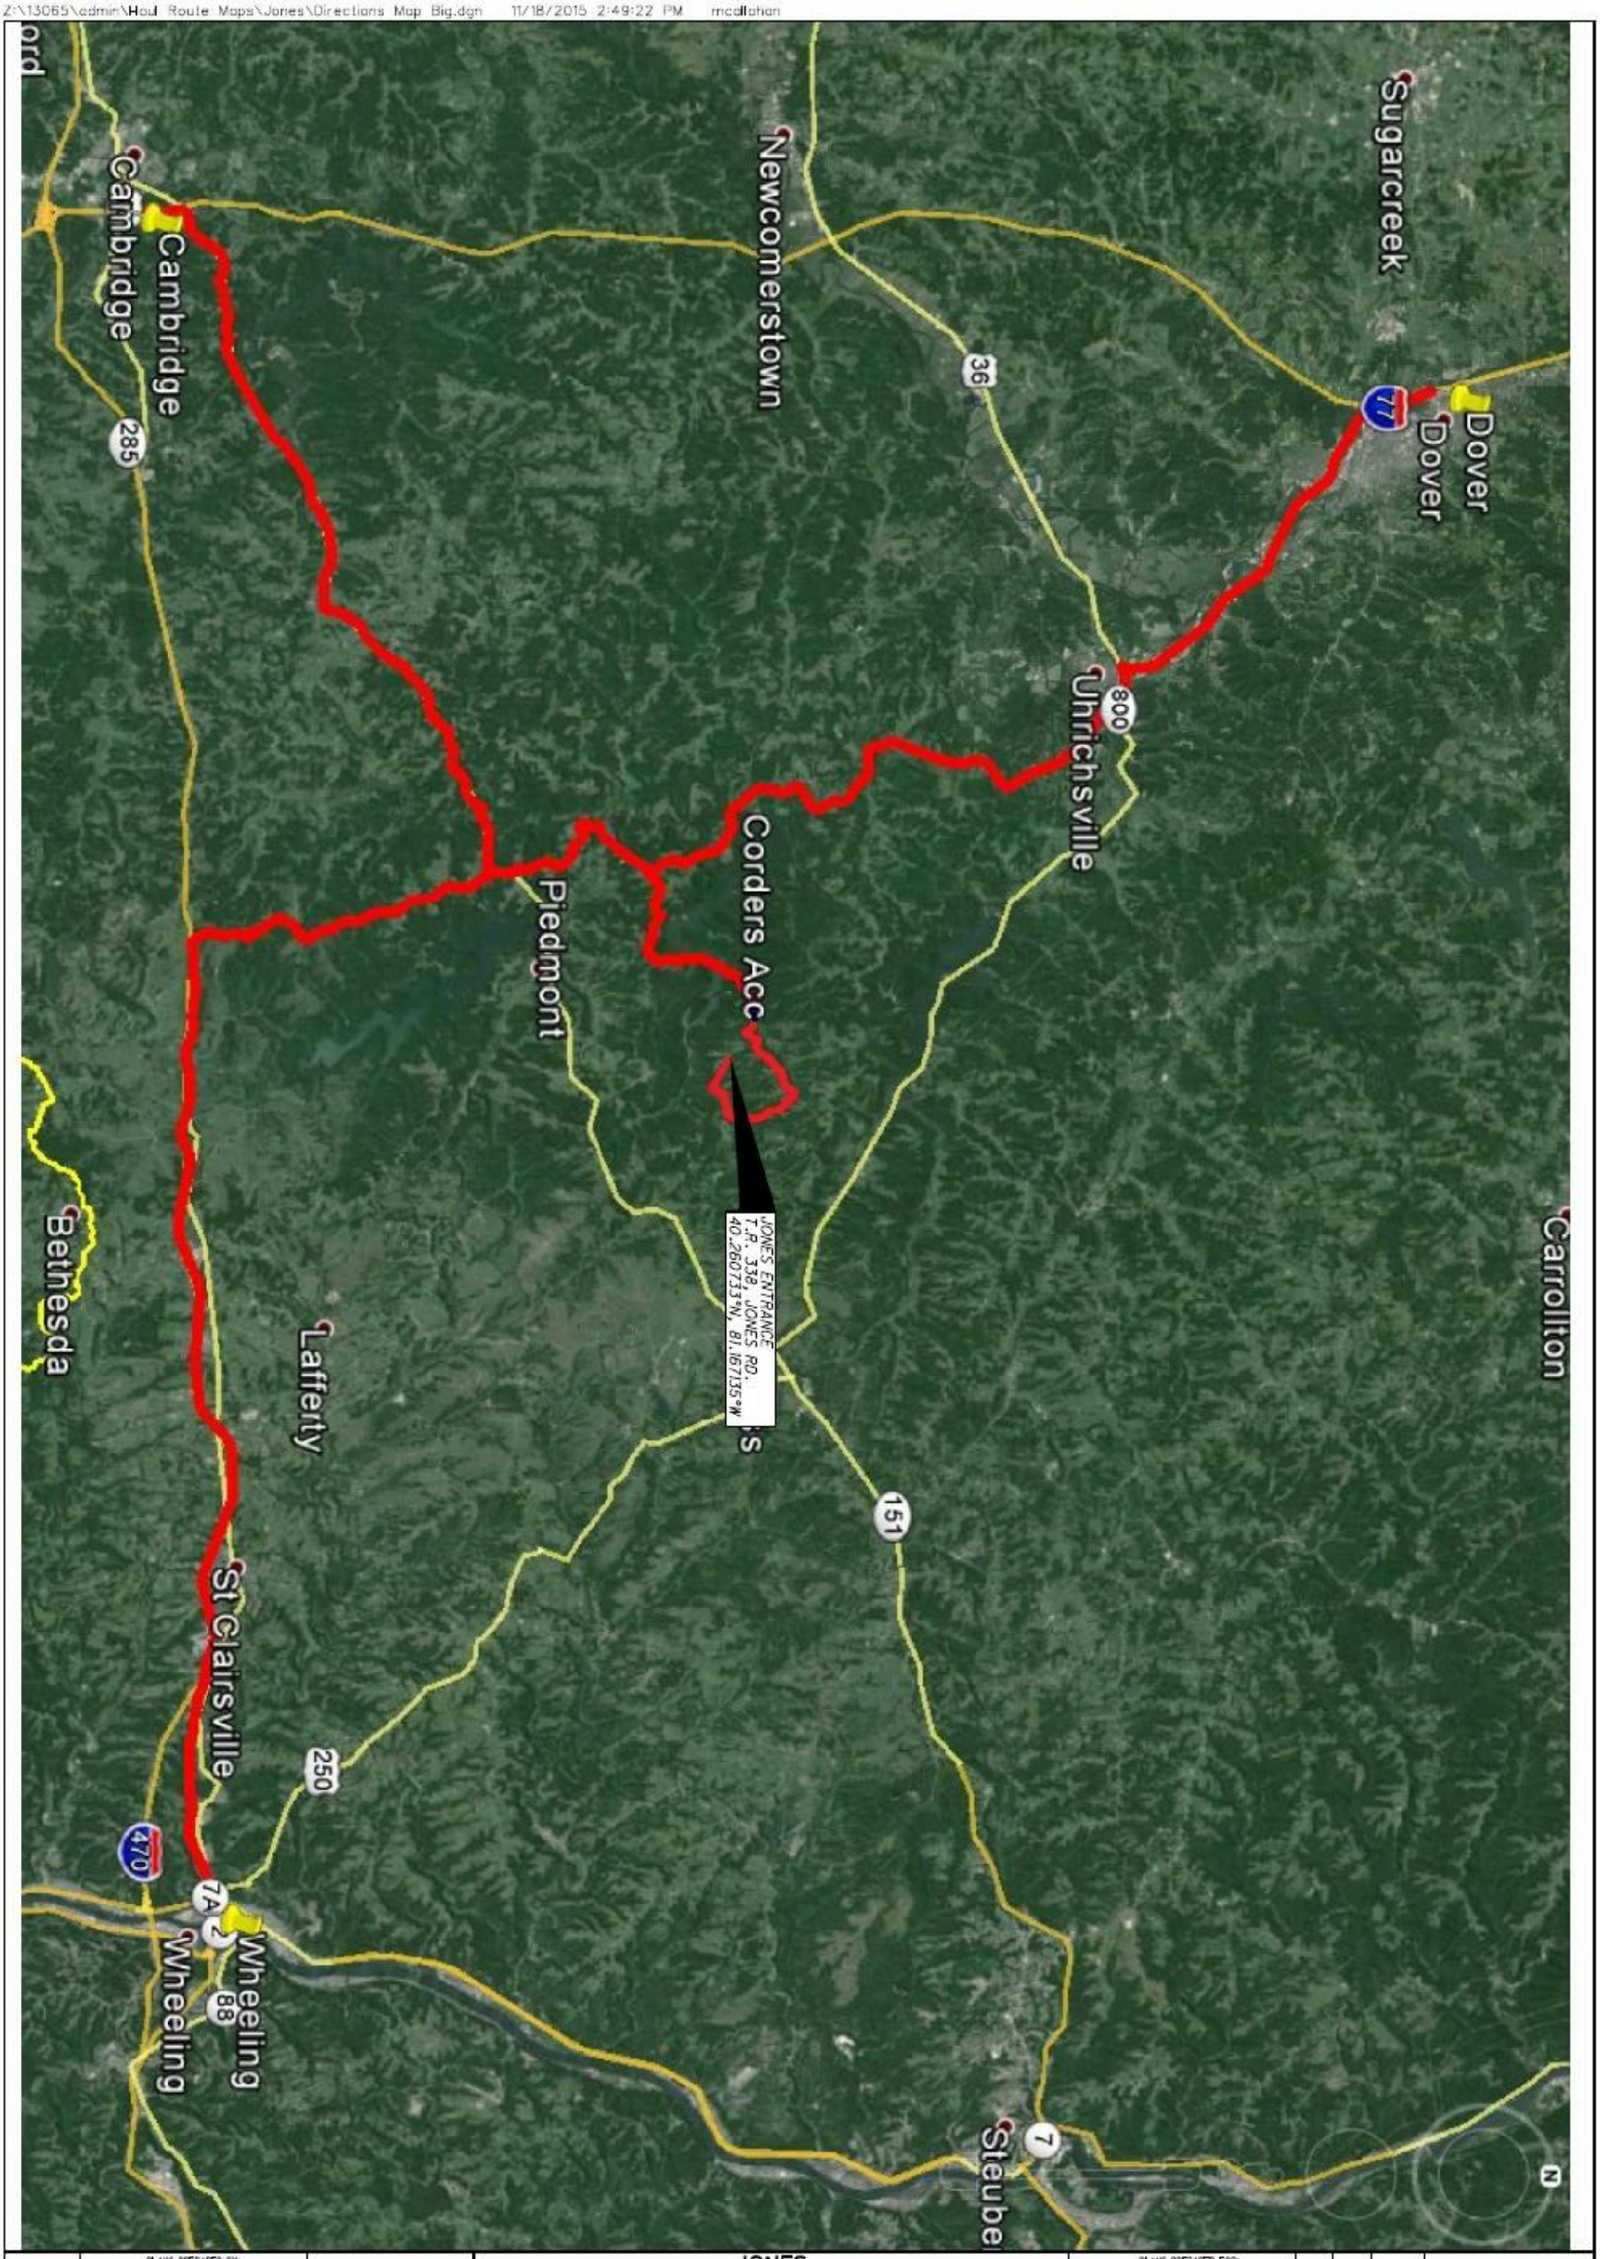

PLANS PREPARED BY:

E.L. ROBINSON ENGINEERING

1901 Watermark Drive, Suite 310 Columbus, Ohio 43215
www.elrobinsonengineering.com

JONES

PRODUCTION TRAFFIC HAUL ROUTE DIRECTIONS

NOTTINGHAM TWP., HARRISON CO., OH

PLANS PREPARED FOR:

ASCENT RESOURCES

REV. NO.	SHEET NO.	DATE	DESCRIPTION

Z:\13065\admin\Haul Route Maps\Jones\Directions Map Small.dgn 11/18/2015 2:49:23 PM mcallahan

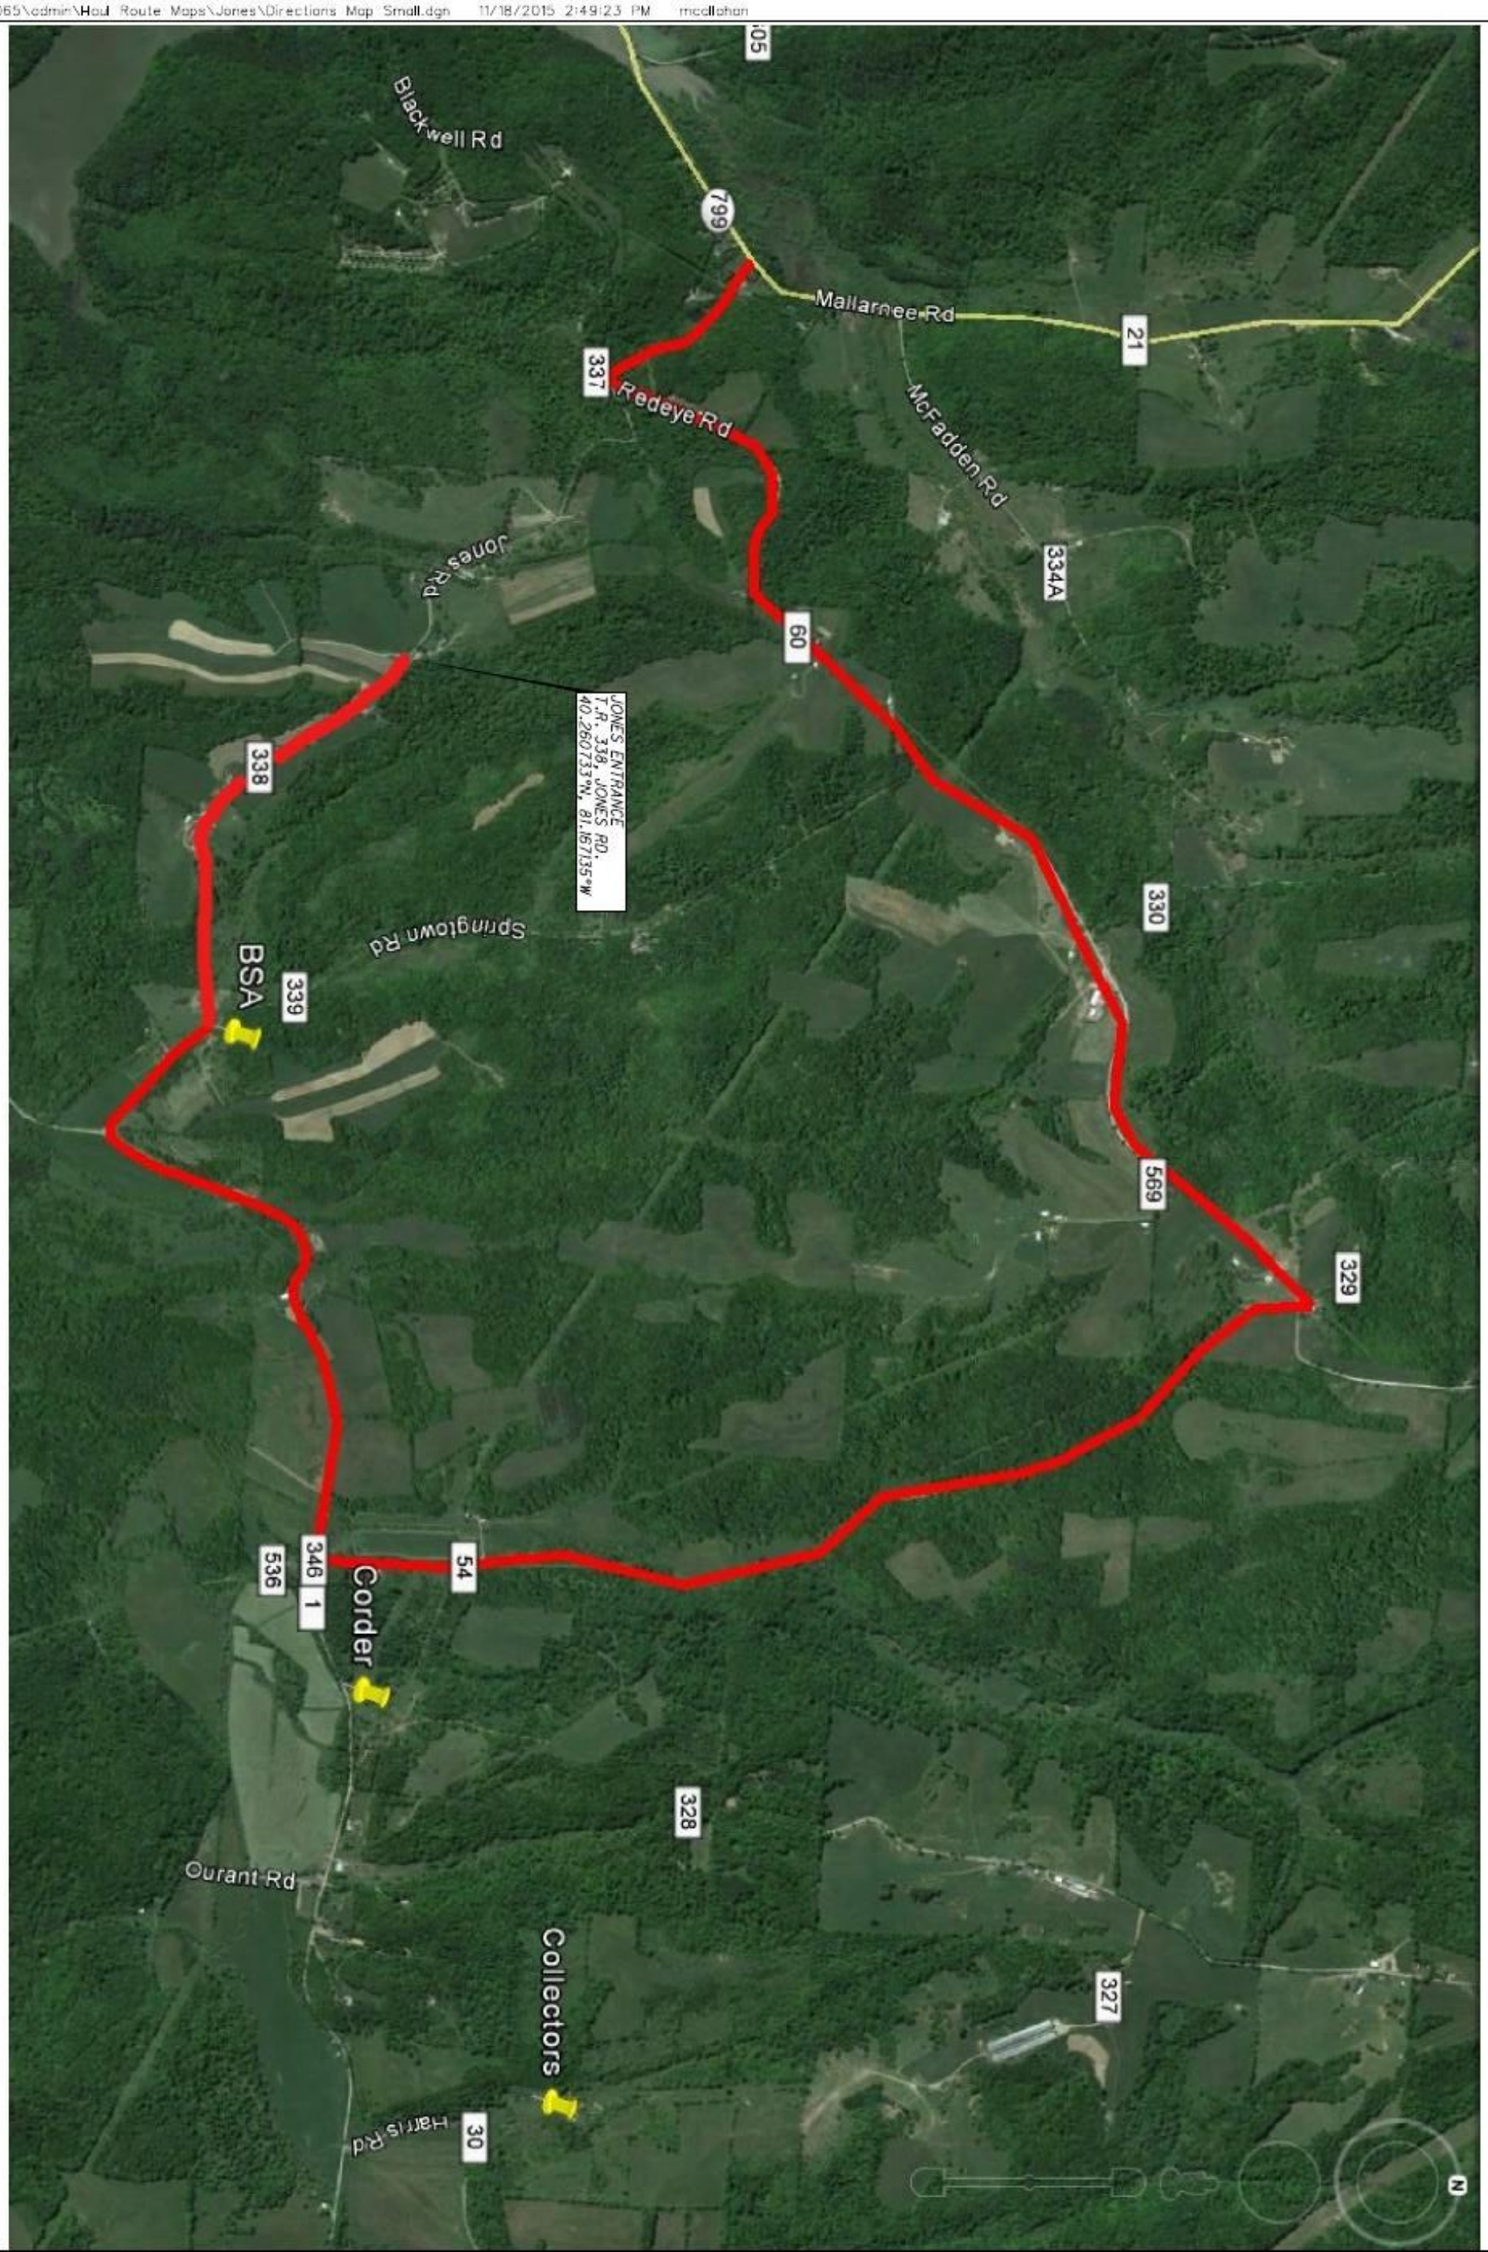

PLANS PREPARED BY:

E.L. ROBINSON ENGINEERING

1901 Watermark Drive, Suite 310 Columbus, Ohio 43215
www.elrobinsonengineering.com

JONES

PRODUCTION TRAFFIC HAUL ROUTE DIRECTIONS

NOTTINGHAM TWP., HARRISON CO., OH

PLANS PREPARED FOR:

ASCENT RESOURCES

REV. NO.	SHEET NO.	DATE	DESCRIPTION