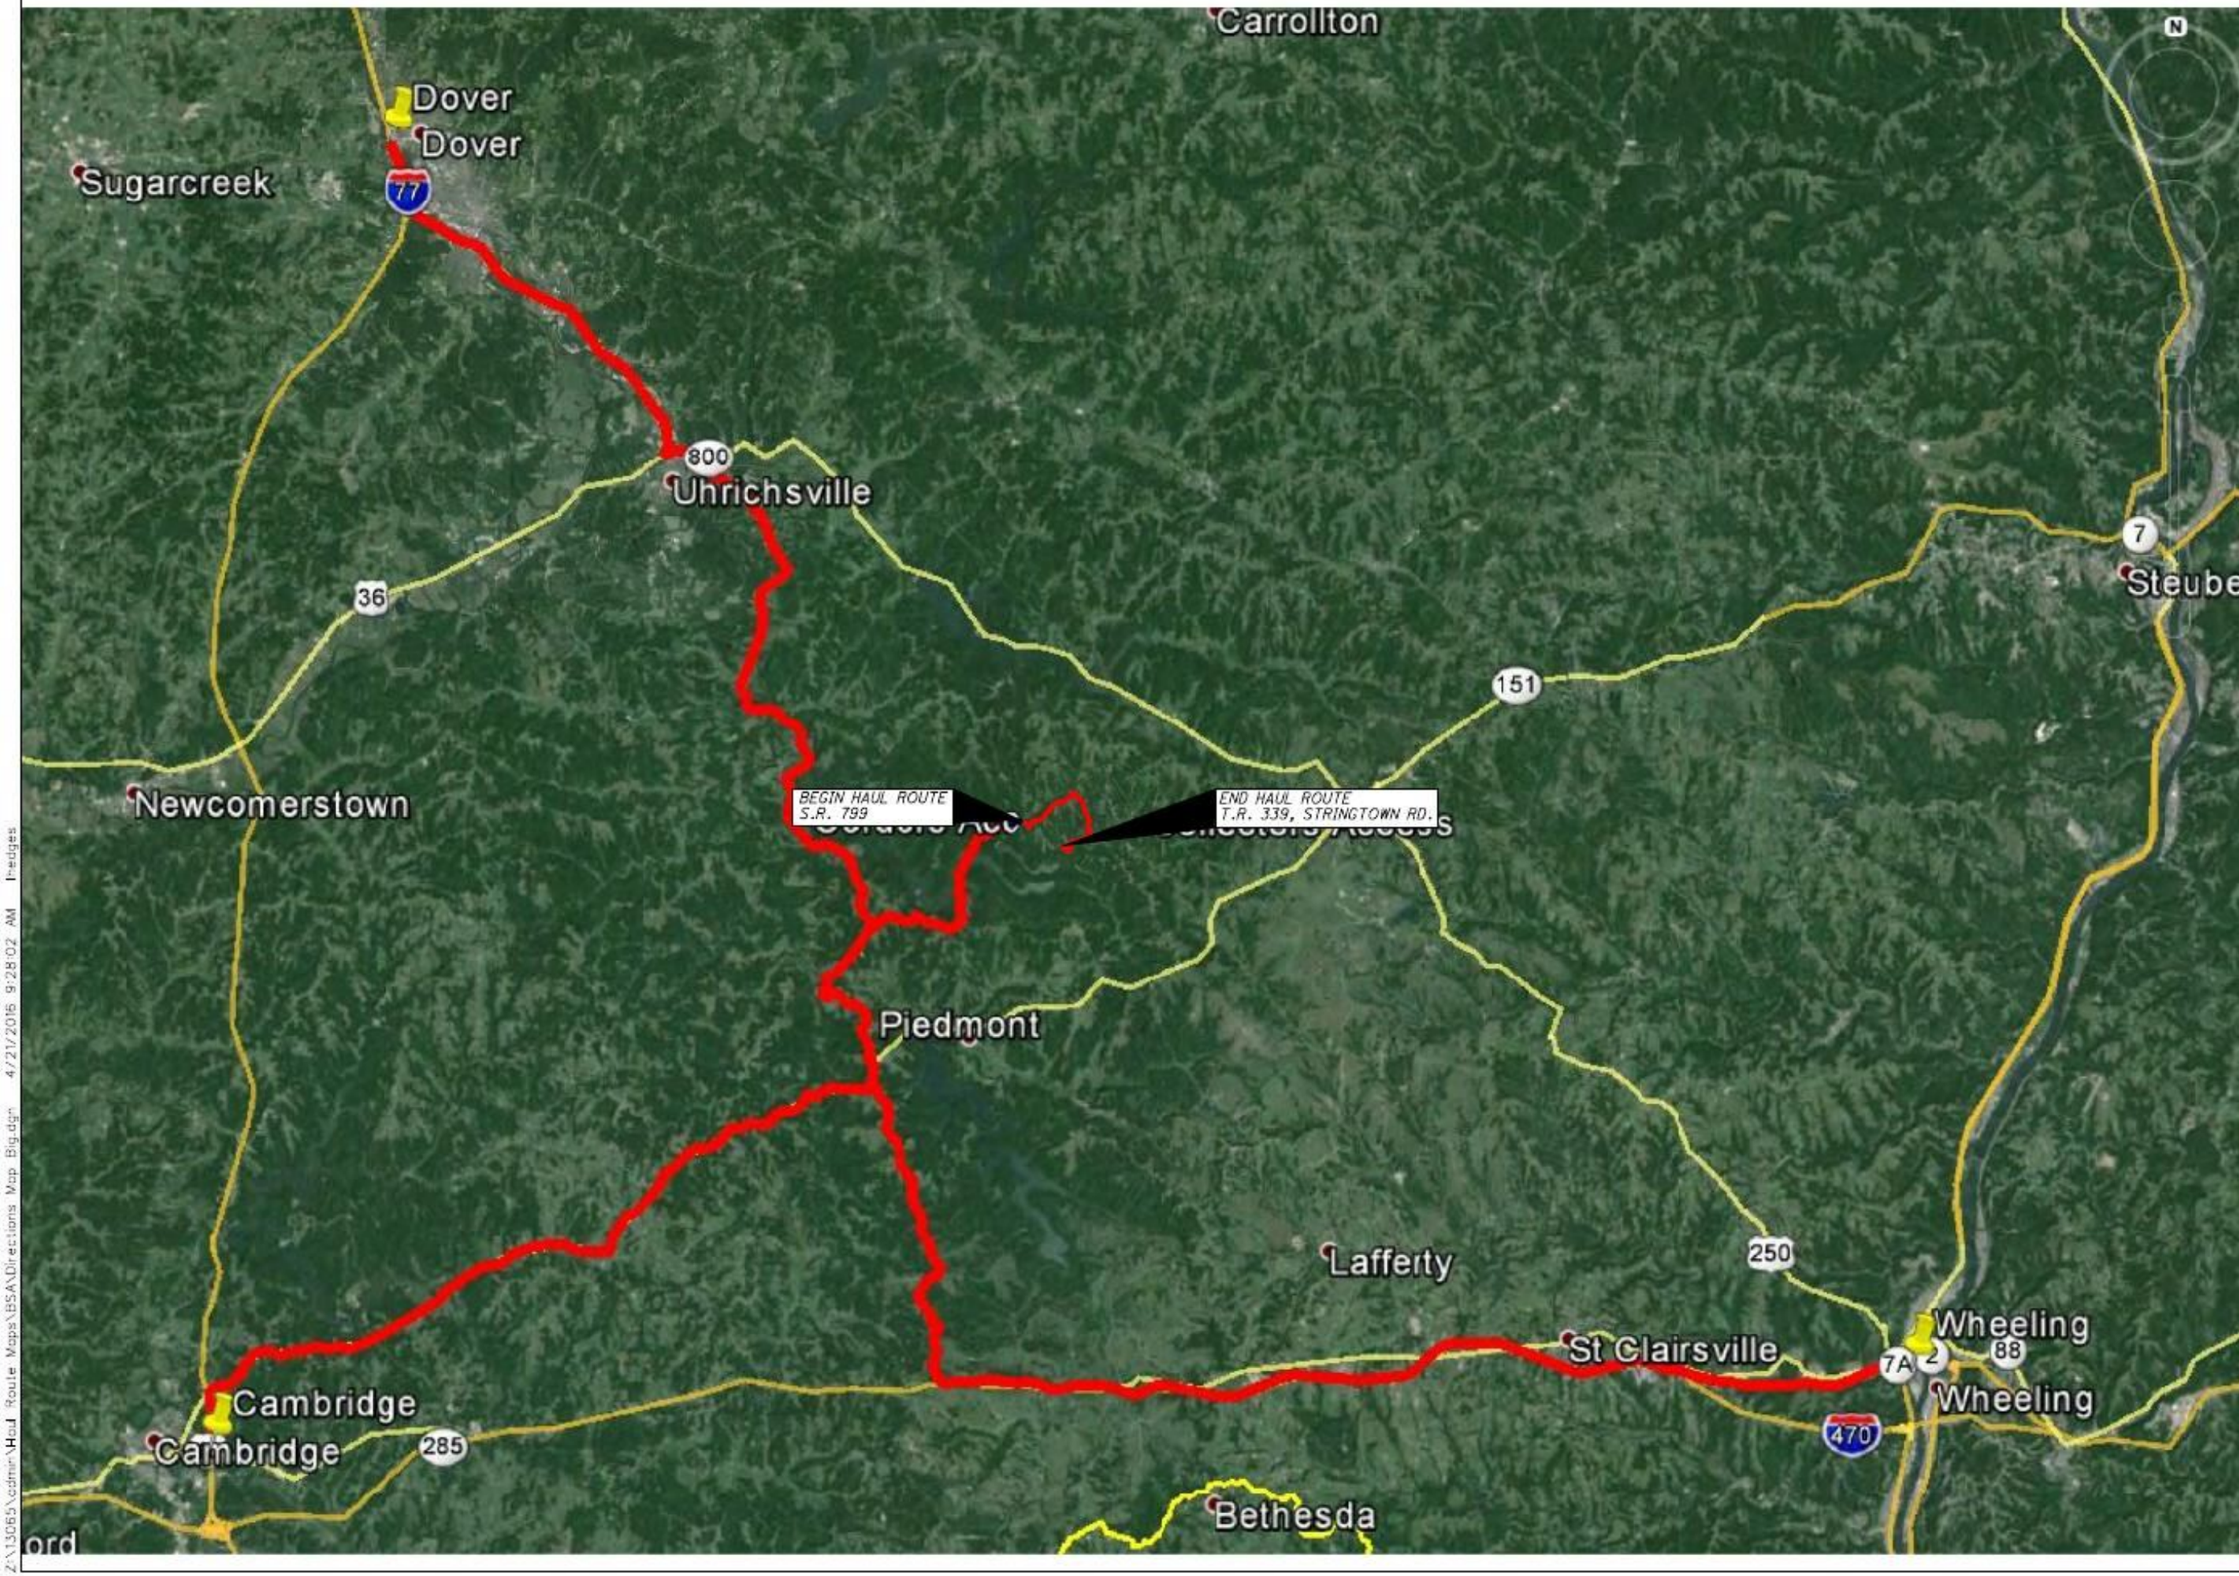

REV. NO.	SHEET NO.	DATE	DESCRIPTION

PLANS PREPARED FOR

ASCENT RESOURCES

BSA

PRODUCTION TRAFFIC HAUL ROUTE DIRECTIONS

NOTTINGHAM TWP., HARRISON CO., OH

PLANS PREPARED BY:

E.L. ROBINSON ENGINEERING

1801 Watermark Drive, Suite 310 Columbus, Ohio 43215
www.elrobinsonengineering.com

1 / 3

Z:\13065\admin\Haul Route Maps\BSA\Directions Map Big.dgn 4/21/2016 9:28:02 AM Tredges

Z:\13065\admin\Haul Route Maps\BSA\Directions Map Small.dgn 4/21/2016 9:36:29 AM lhedges

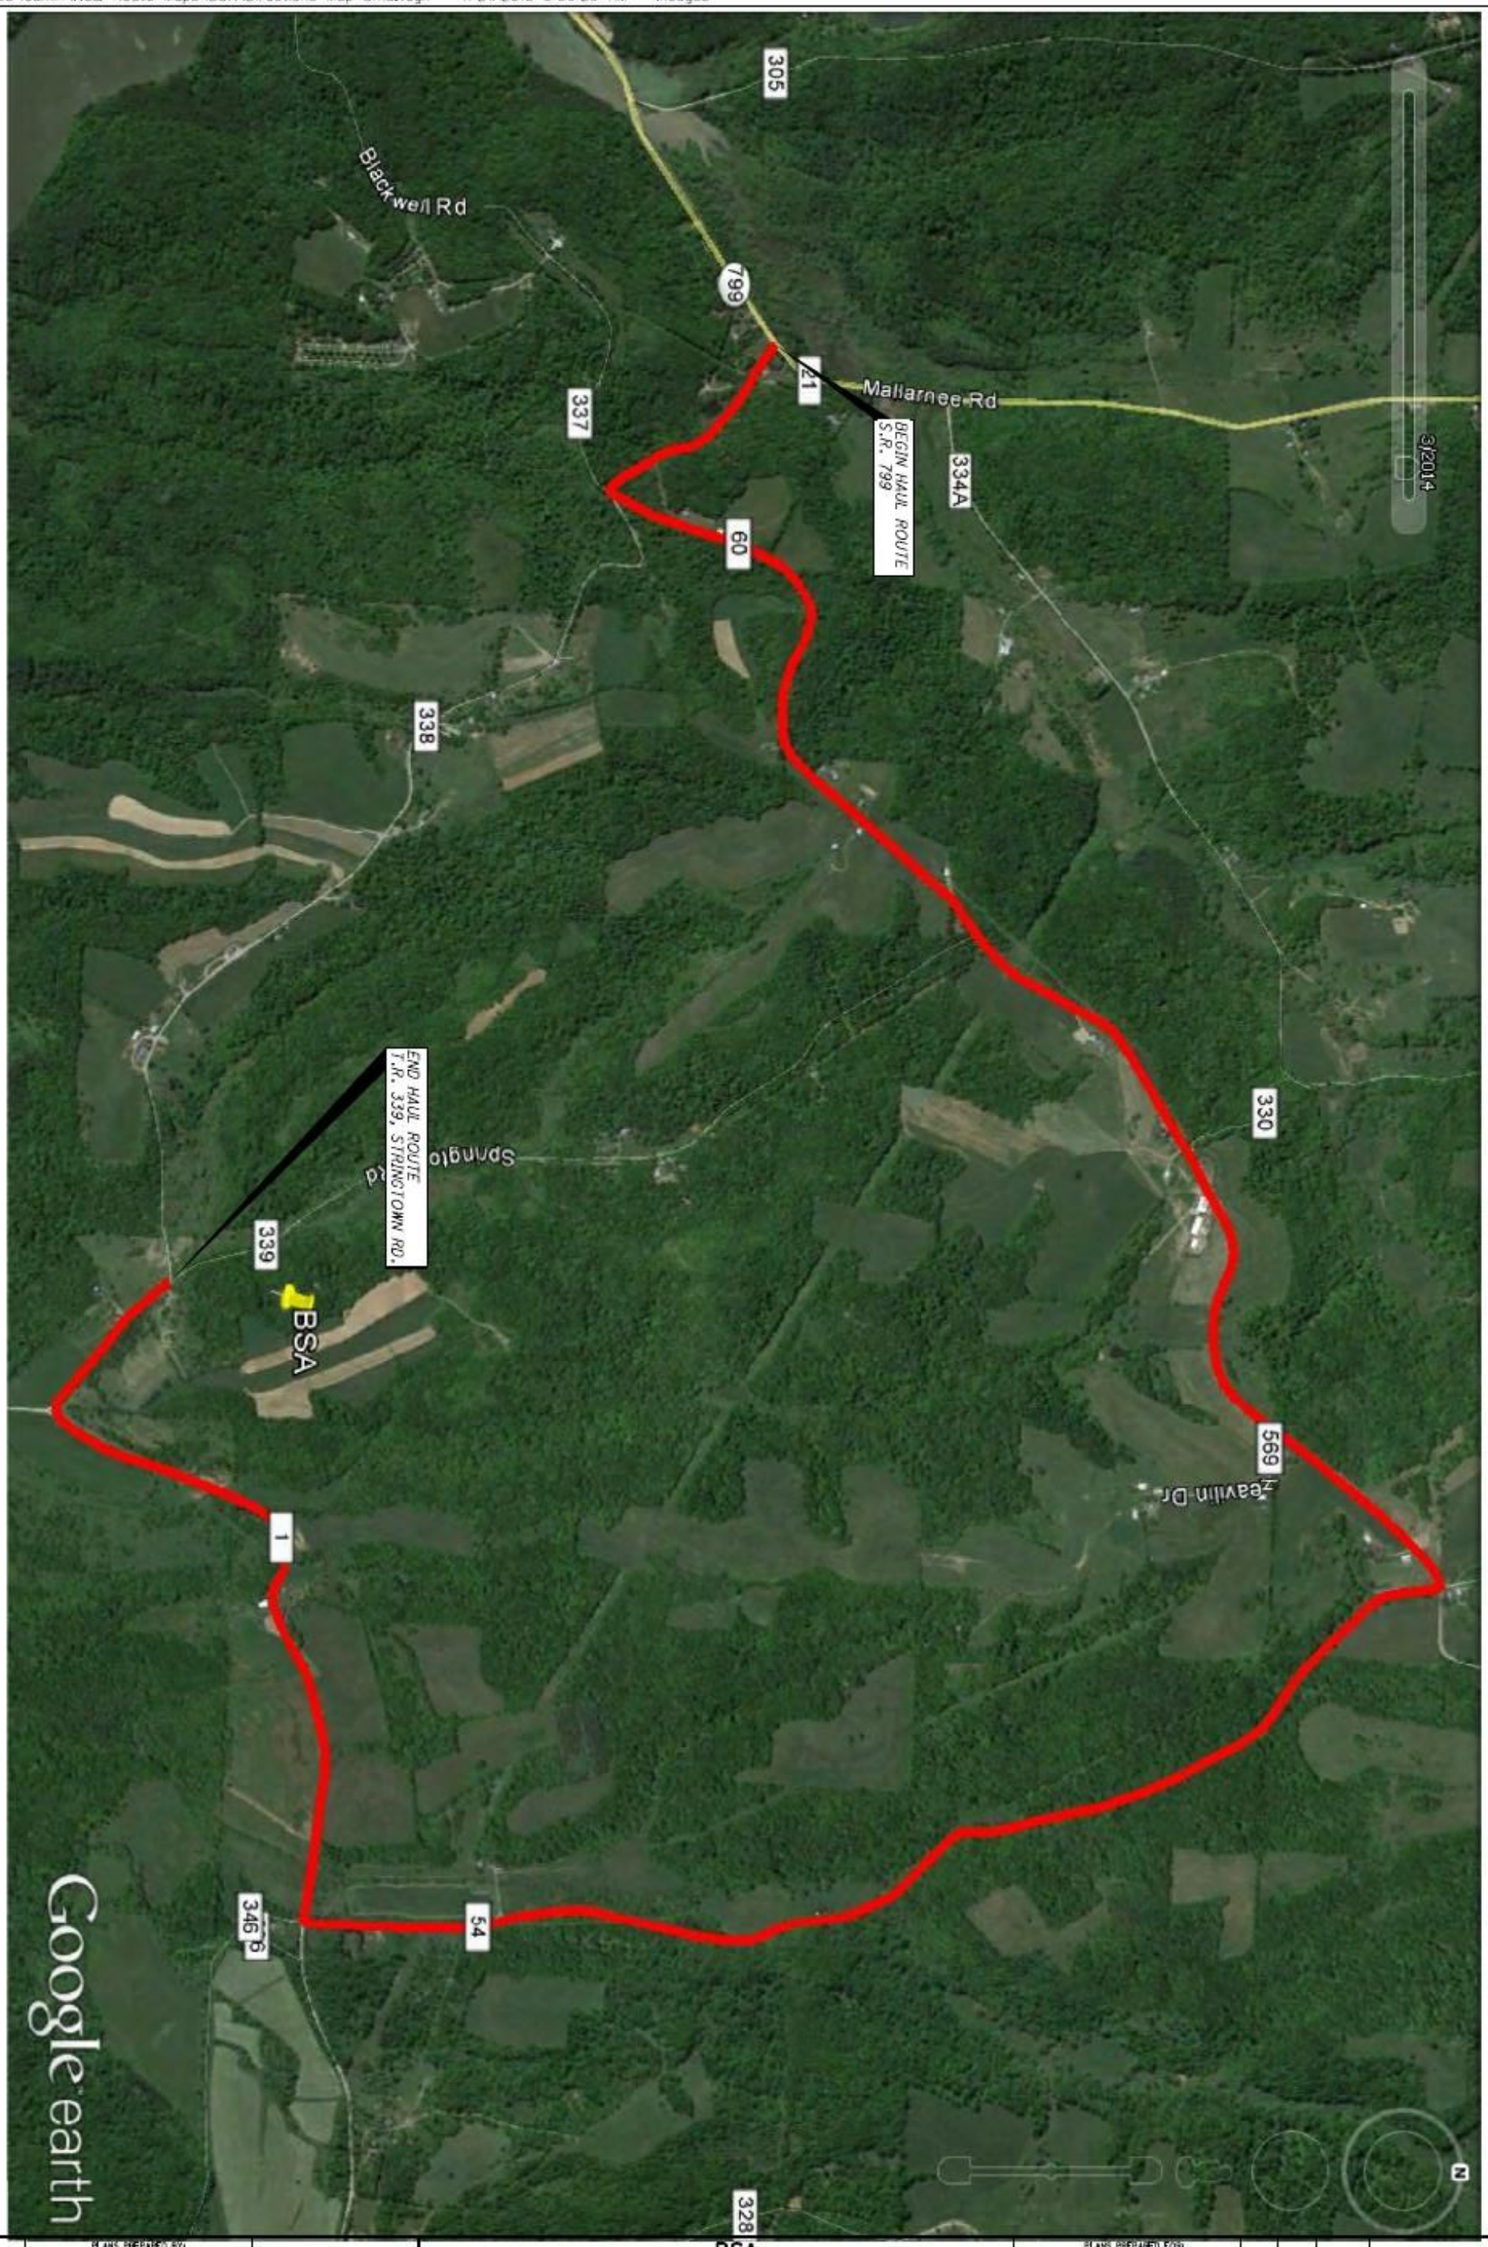

PLANS PREPARED BY

E.L. ROBINSON ENGINEERING
1801 Watermark Drive, Suite 310 Columbus, Ohio 43215
www.elrobinsonengineering.com

BSA

PRODUCTION TRAFFIC HAUL ROUTE DIRECTIONS

NOTTINGHAM TWP., HARRISON CO., OH

PLANS PREPARED FOR

ASCENT RESOURCES

REV. NO.	SHEET NO.	DATE	DESCRIPTION