Z:\13065\admin\Haul Route Maps\Stone\Directions Map Big.dgn 11/1/2016 6:16:08 PM mcallahan

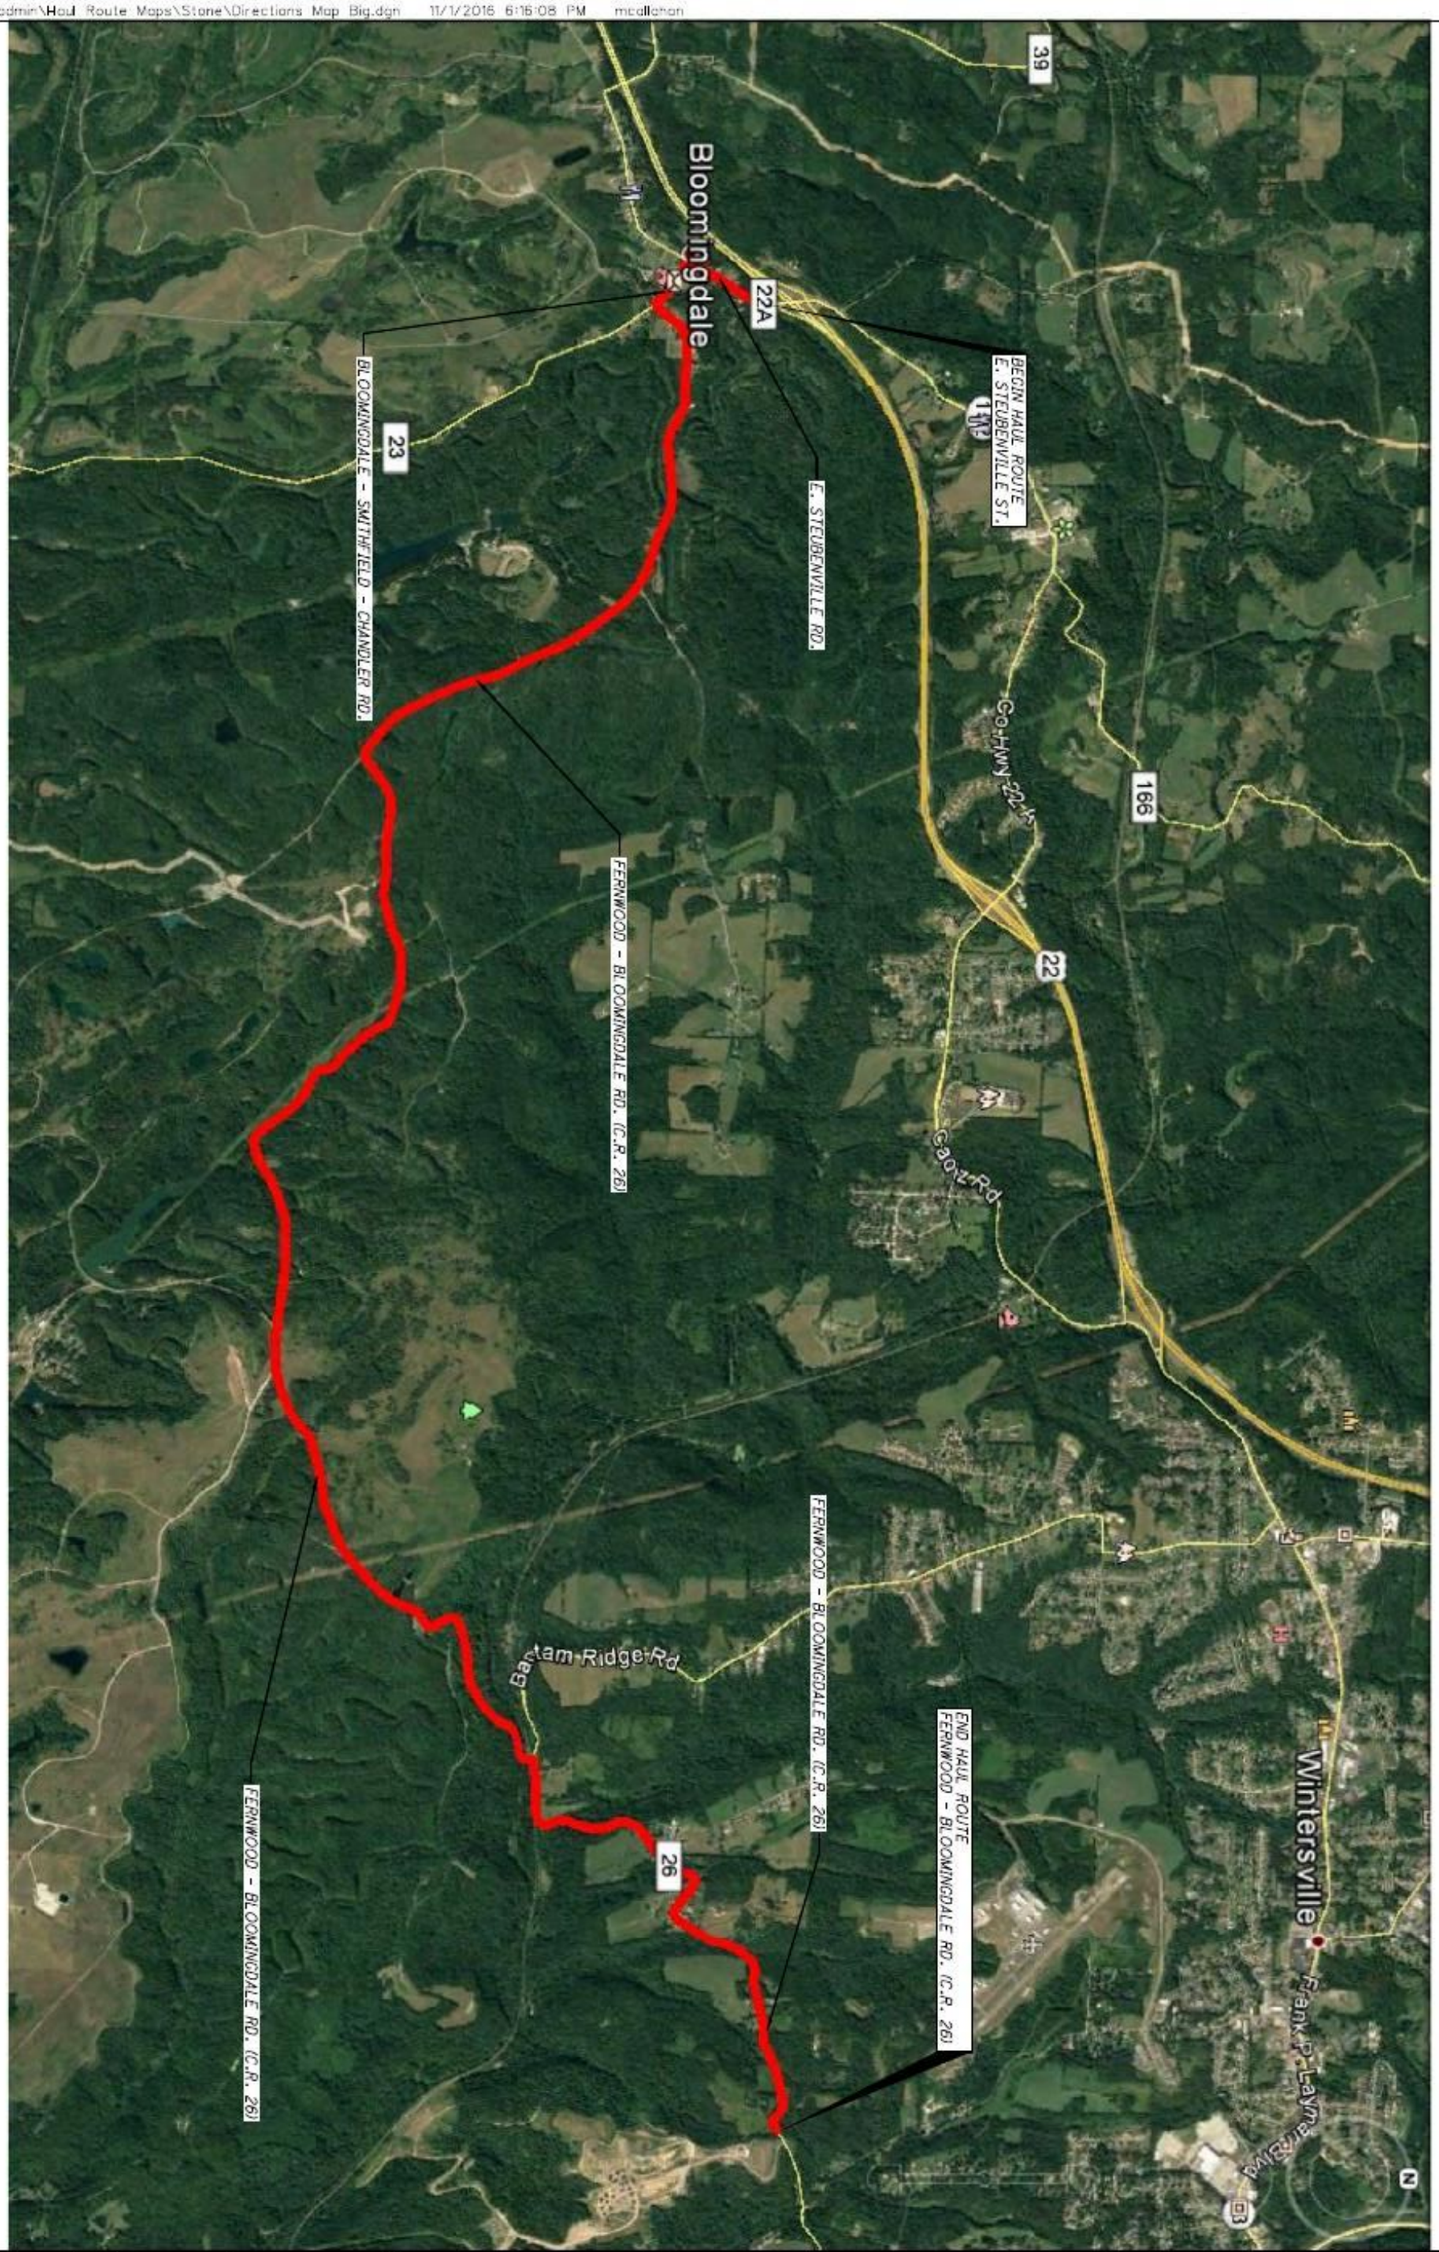

PLANS PREPARED BY:

E.L. ROBINSON ENGINEERING

1901 Watermark Drive, Suite 310 Columbus, Ohio 43215
www.elrobinsonengineering.com

STONE
HAUL ROUTE MAP
DRIVING DIRECTIONS

WAYNE AND CROSS CREEK TWPS., JEFFERSON CO., OH

PLANS PREPARED FOR:

ASCENT RESOURCES

REV. NO.	SHEET NO.	DATE	DESCRIPTION

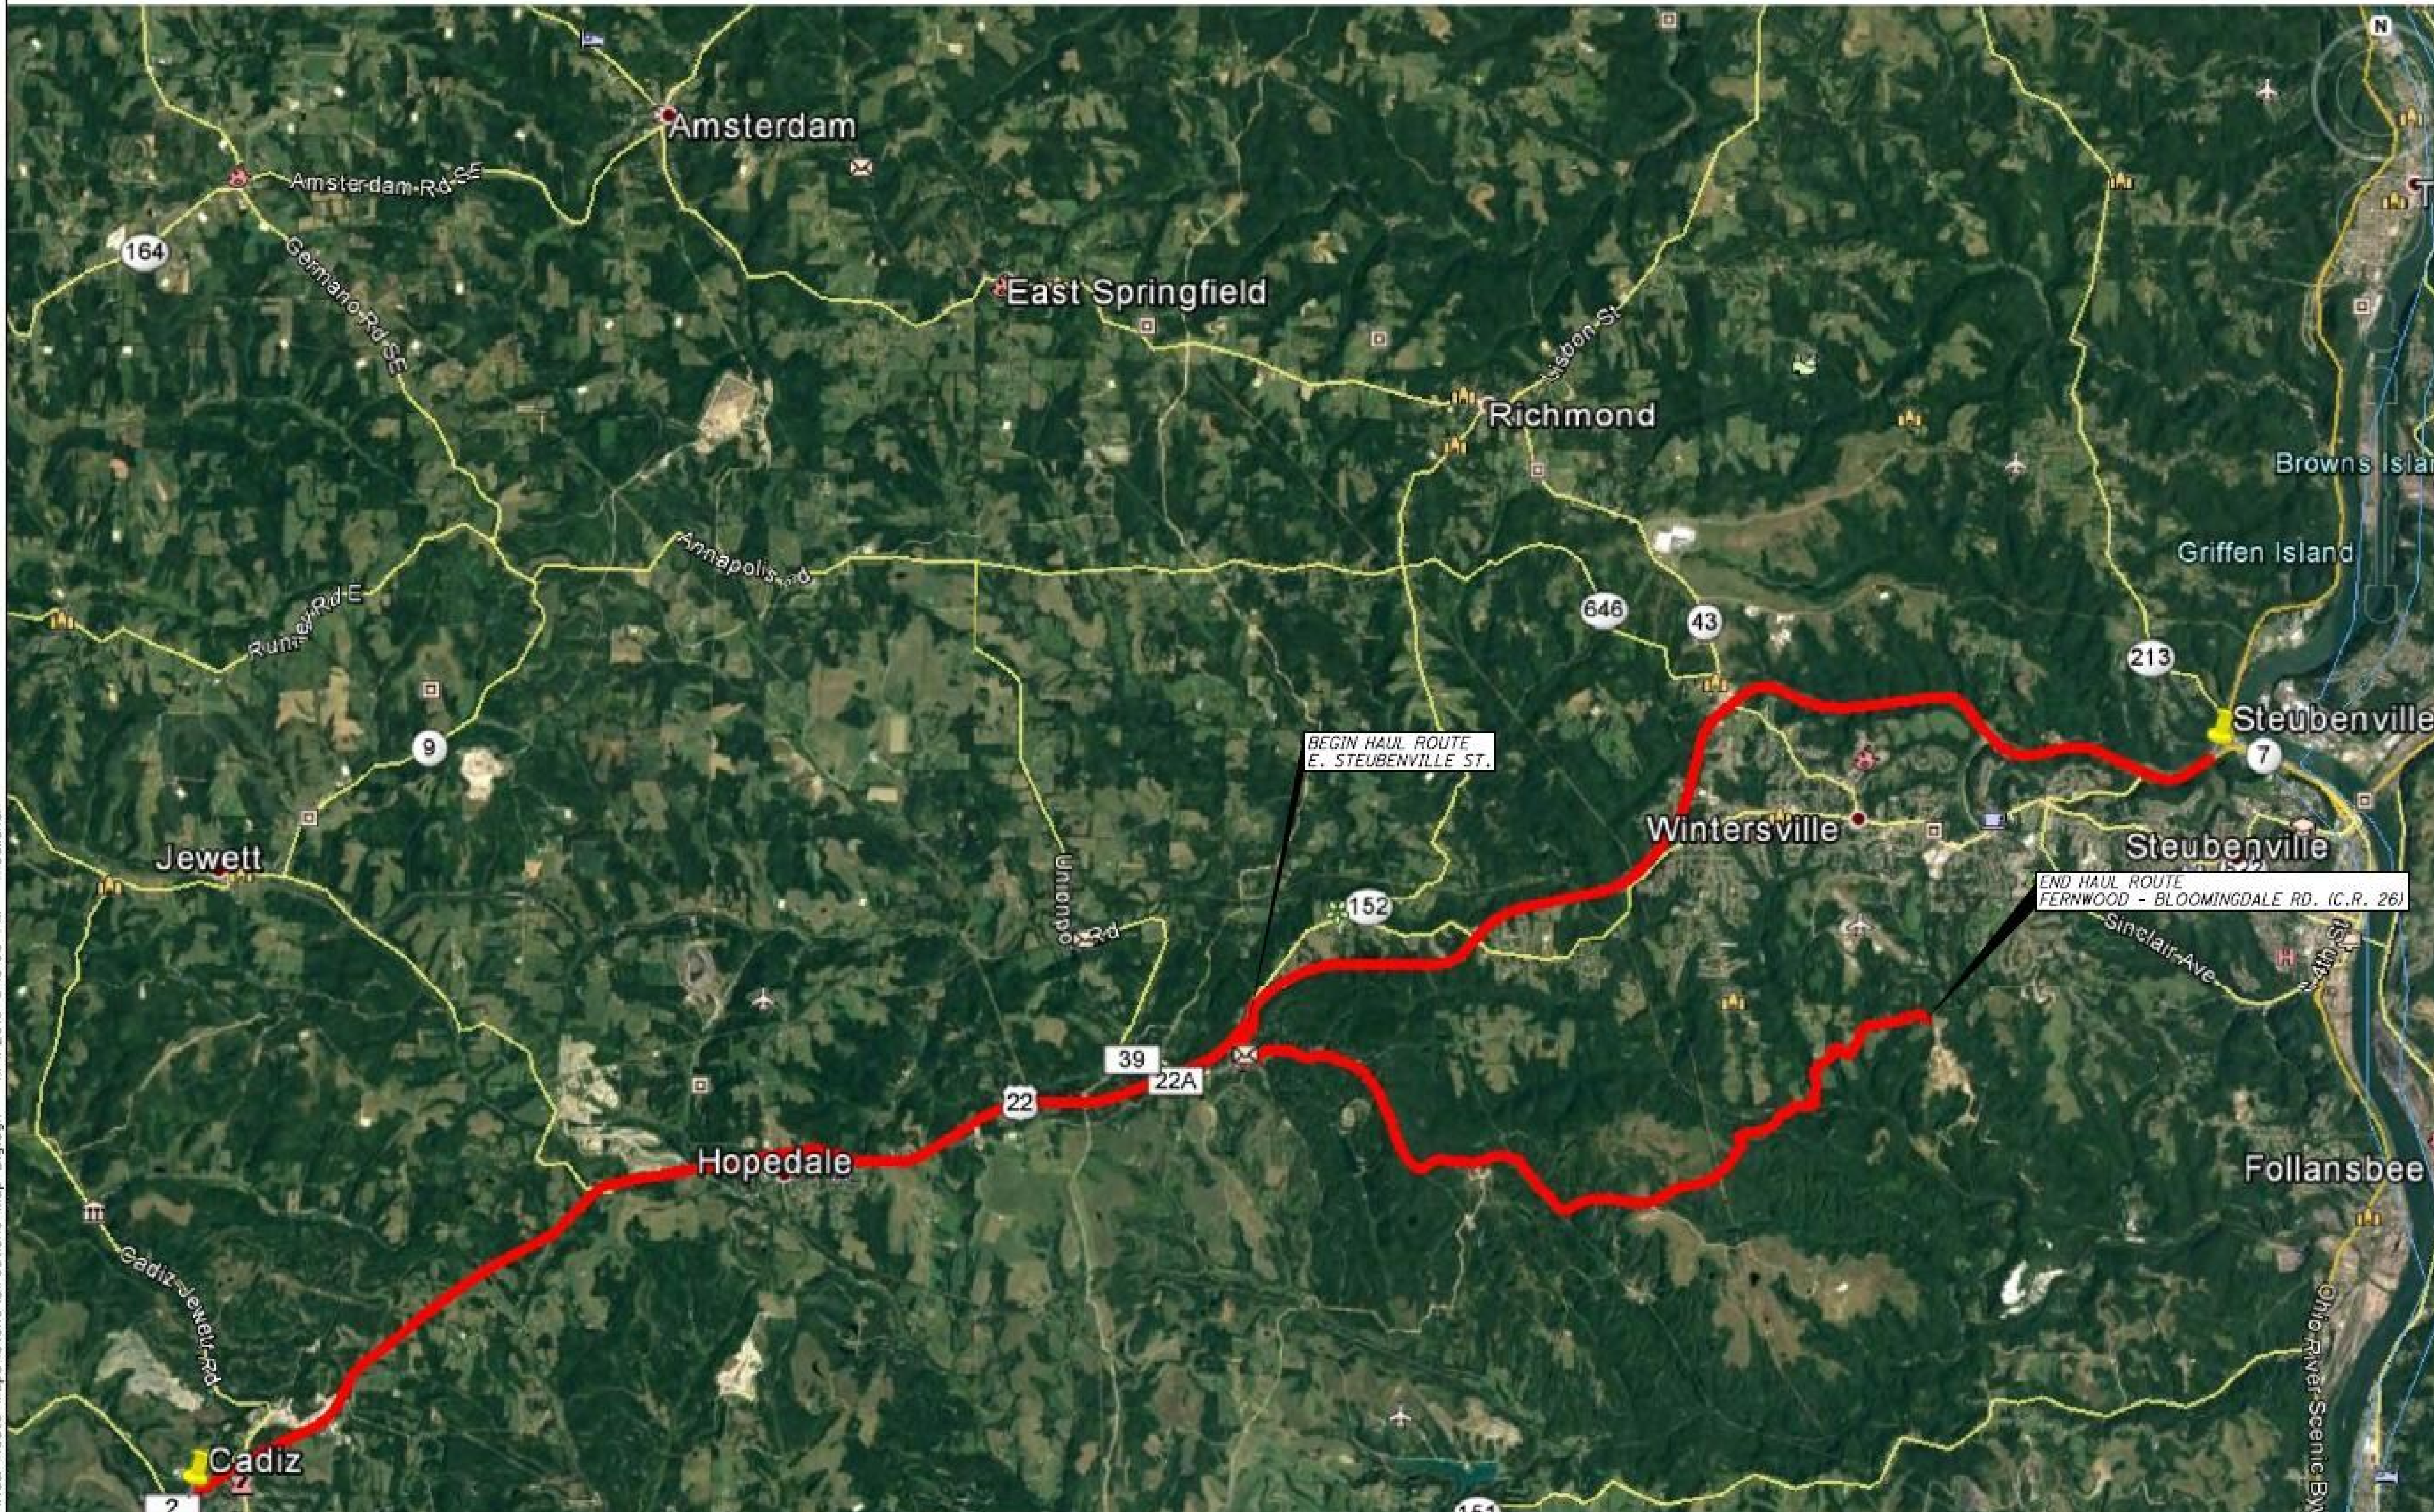

Z:\13065\cadmin\Haul Route Maps\Stone\Directions Map Big.dgn 11/1/2016 6:16:09 PM mcallahan

REV. NO.	SHEET NO.	DATE	DESCRIPTION

PLANS PREPARED FOR:
ASCENT RESOURCES

STONE
HAUL ROUTE MAP

DRIVING DIRECTIONS

WAYNE AND CROSS CREEK TWPS., JEFFERSON CO., OH

PLANS PREPARED BY:
E.L. ROBINSON ENGINEERING
1801 Watermark Drive, Suite 310 · Columbus, Ohio 43215
www.elrobinsonengineering.com

2
3